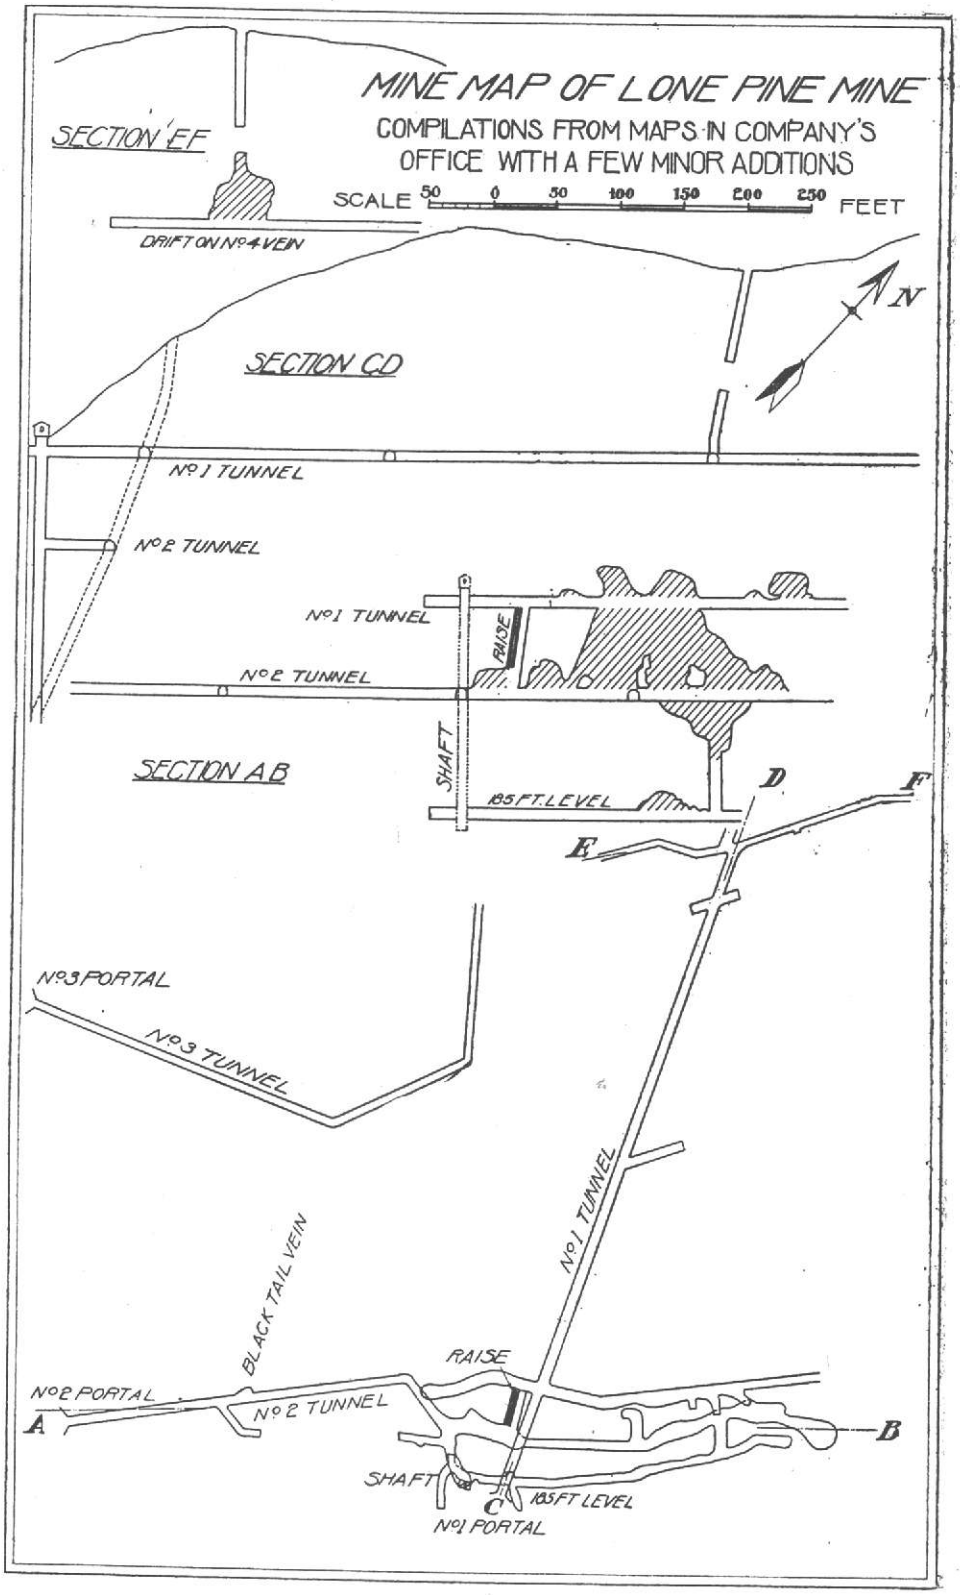
MINE MAP OF LONE PINE MINE
COMPILATIONS FROM MAPS IN COMPANY'S OFFICE WITH A FEW MINOR ADDITIONS
SCALE 50 0 50 100 150 200 250 FEET
SECTION EF
DRIFT ON No 4 VEIN
N
SECTION CD
No 1 TUNNEL
No 2 TUNNEL
No 1 TUNNEL
RAISE
No 2 TUNNEL
SHAFT
SECTION AB
185 FT. LEVEL
D
F
E
No 3 PORTAL
No 3 TUNNEL
No 1 TUNNEL
BLACK TAIL VEIN
RAISE
No 2 PORTAL
No 2 TUNNEL
A
B
SHAFT
C
185 FT LEVEL
No 1 PORTAL