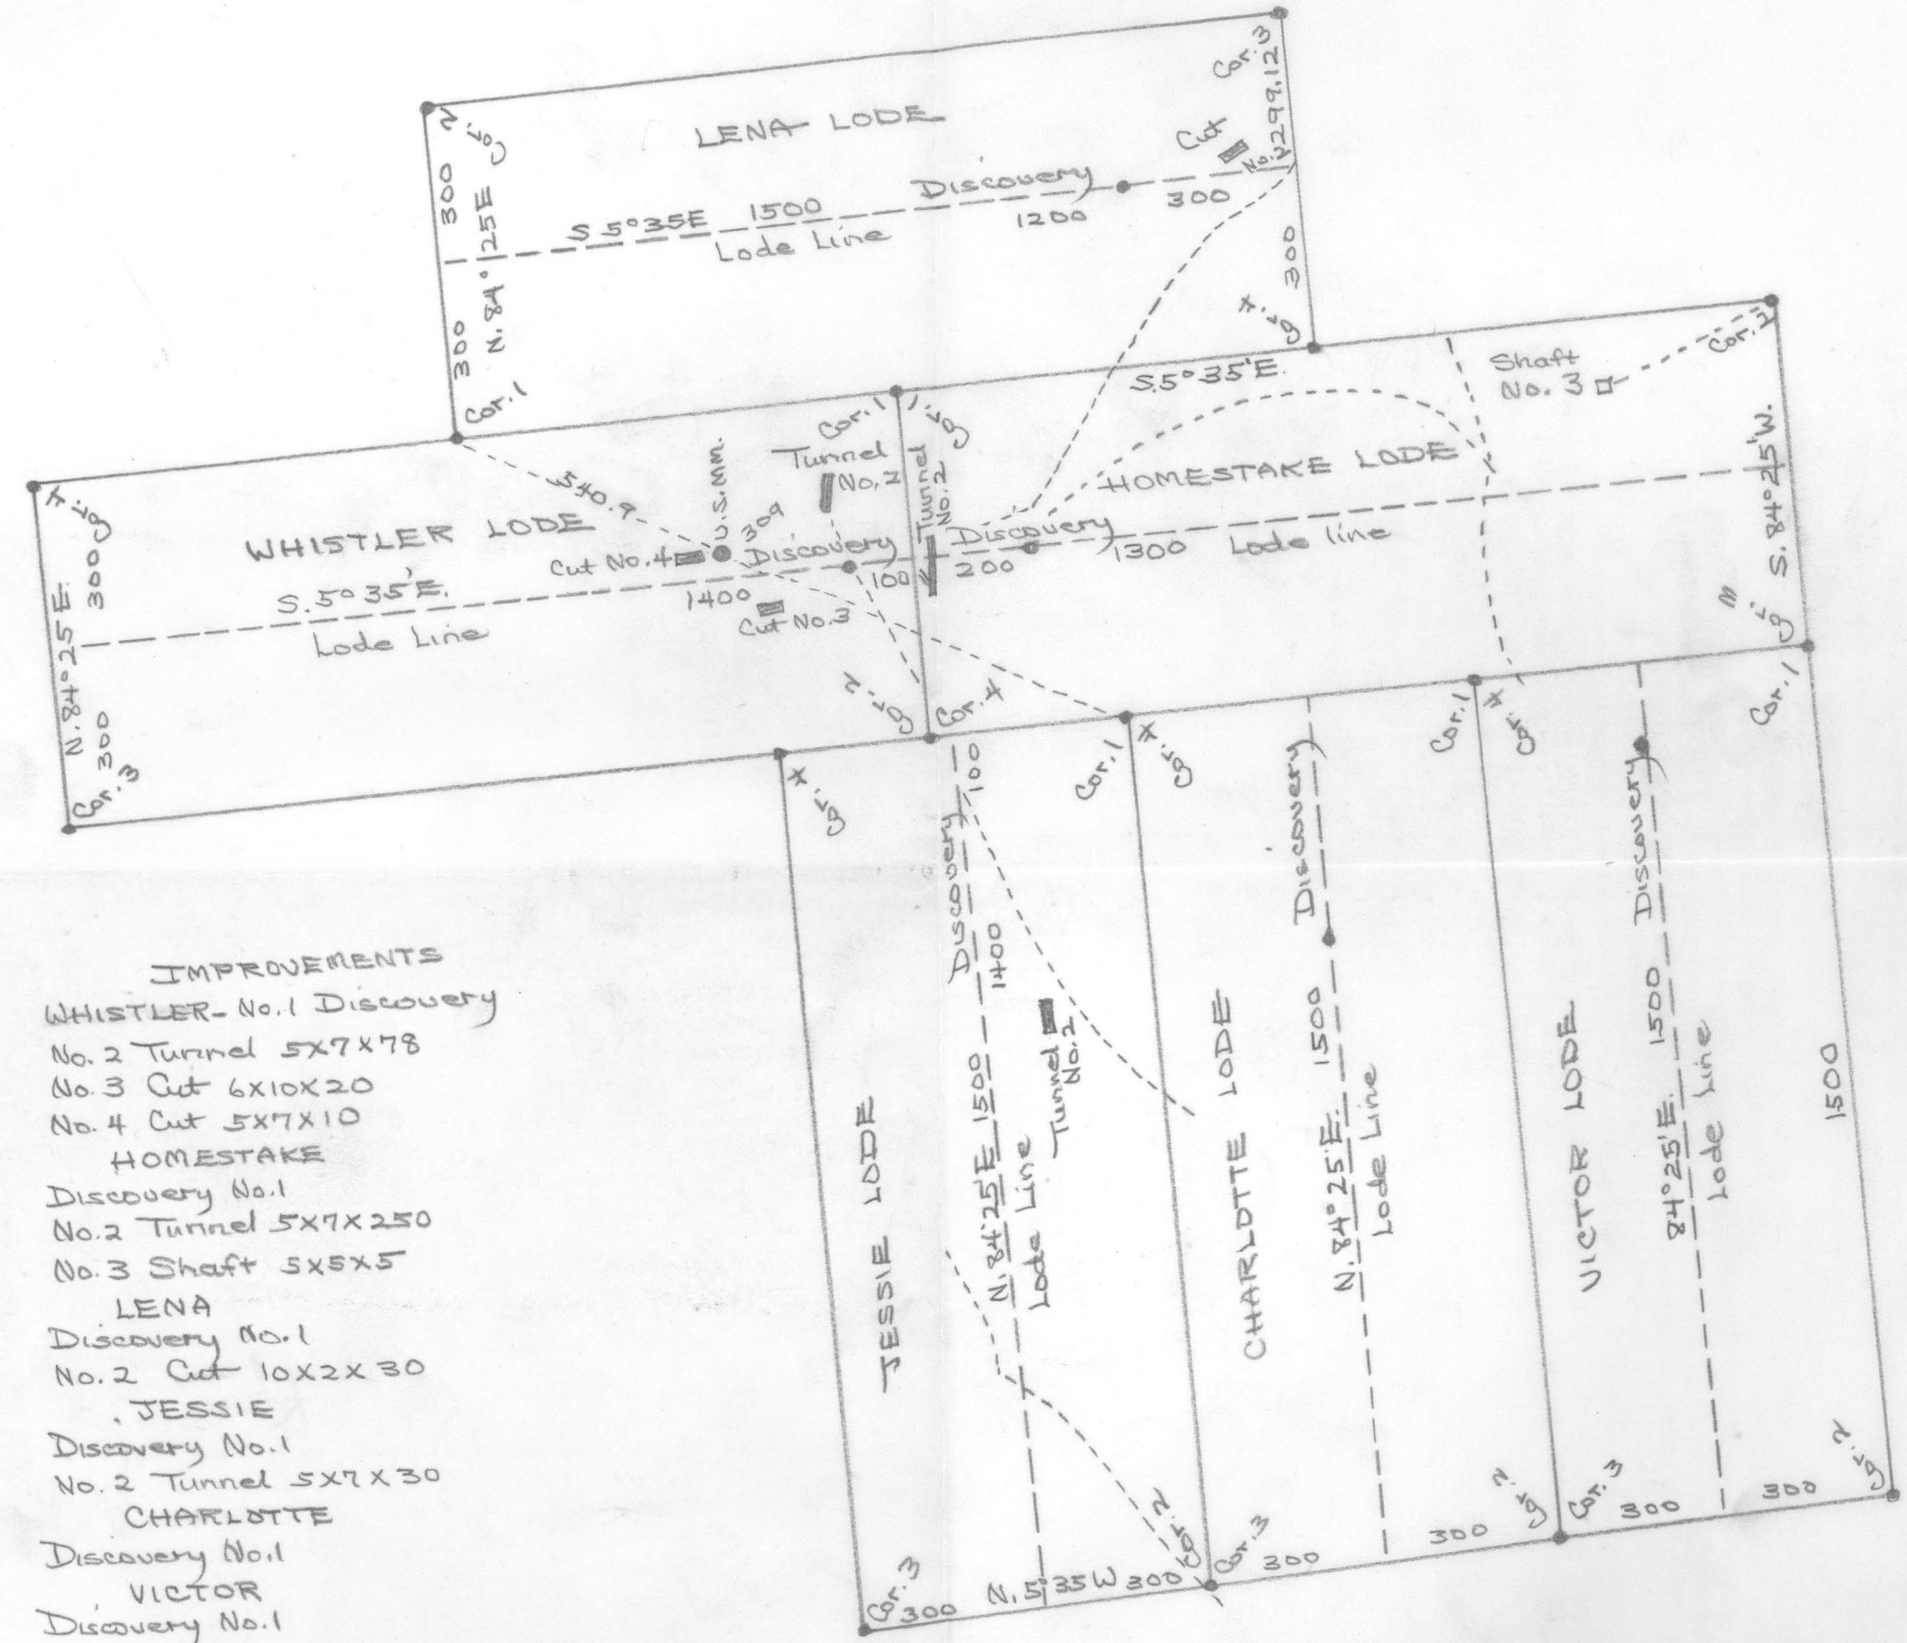

IMPROVEMENTS

WHISTLER- No. 1 Discovery
No. 2 Tunnel 5X7X78
No. 3 Cut 6X10X20
No. 4 Cut 5X7X10

HOMESTAKE
Discovery No. 1
No. 2 Tunnel 5X7X250
No. 3 Shaft 5X5X5

LENA
Discovery No. 1
No. 2 Cut 10X2X30

JESSIE
Discovery No. 1
No. 2 Tunnel 5X7X30

CHARLOTTE
Discovery No. 1

VICTOR
Discovery No. 1

N

WHISTLER GROUP
Slate Creek Mining District
Whatcom Co., Wn.