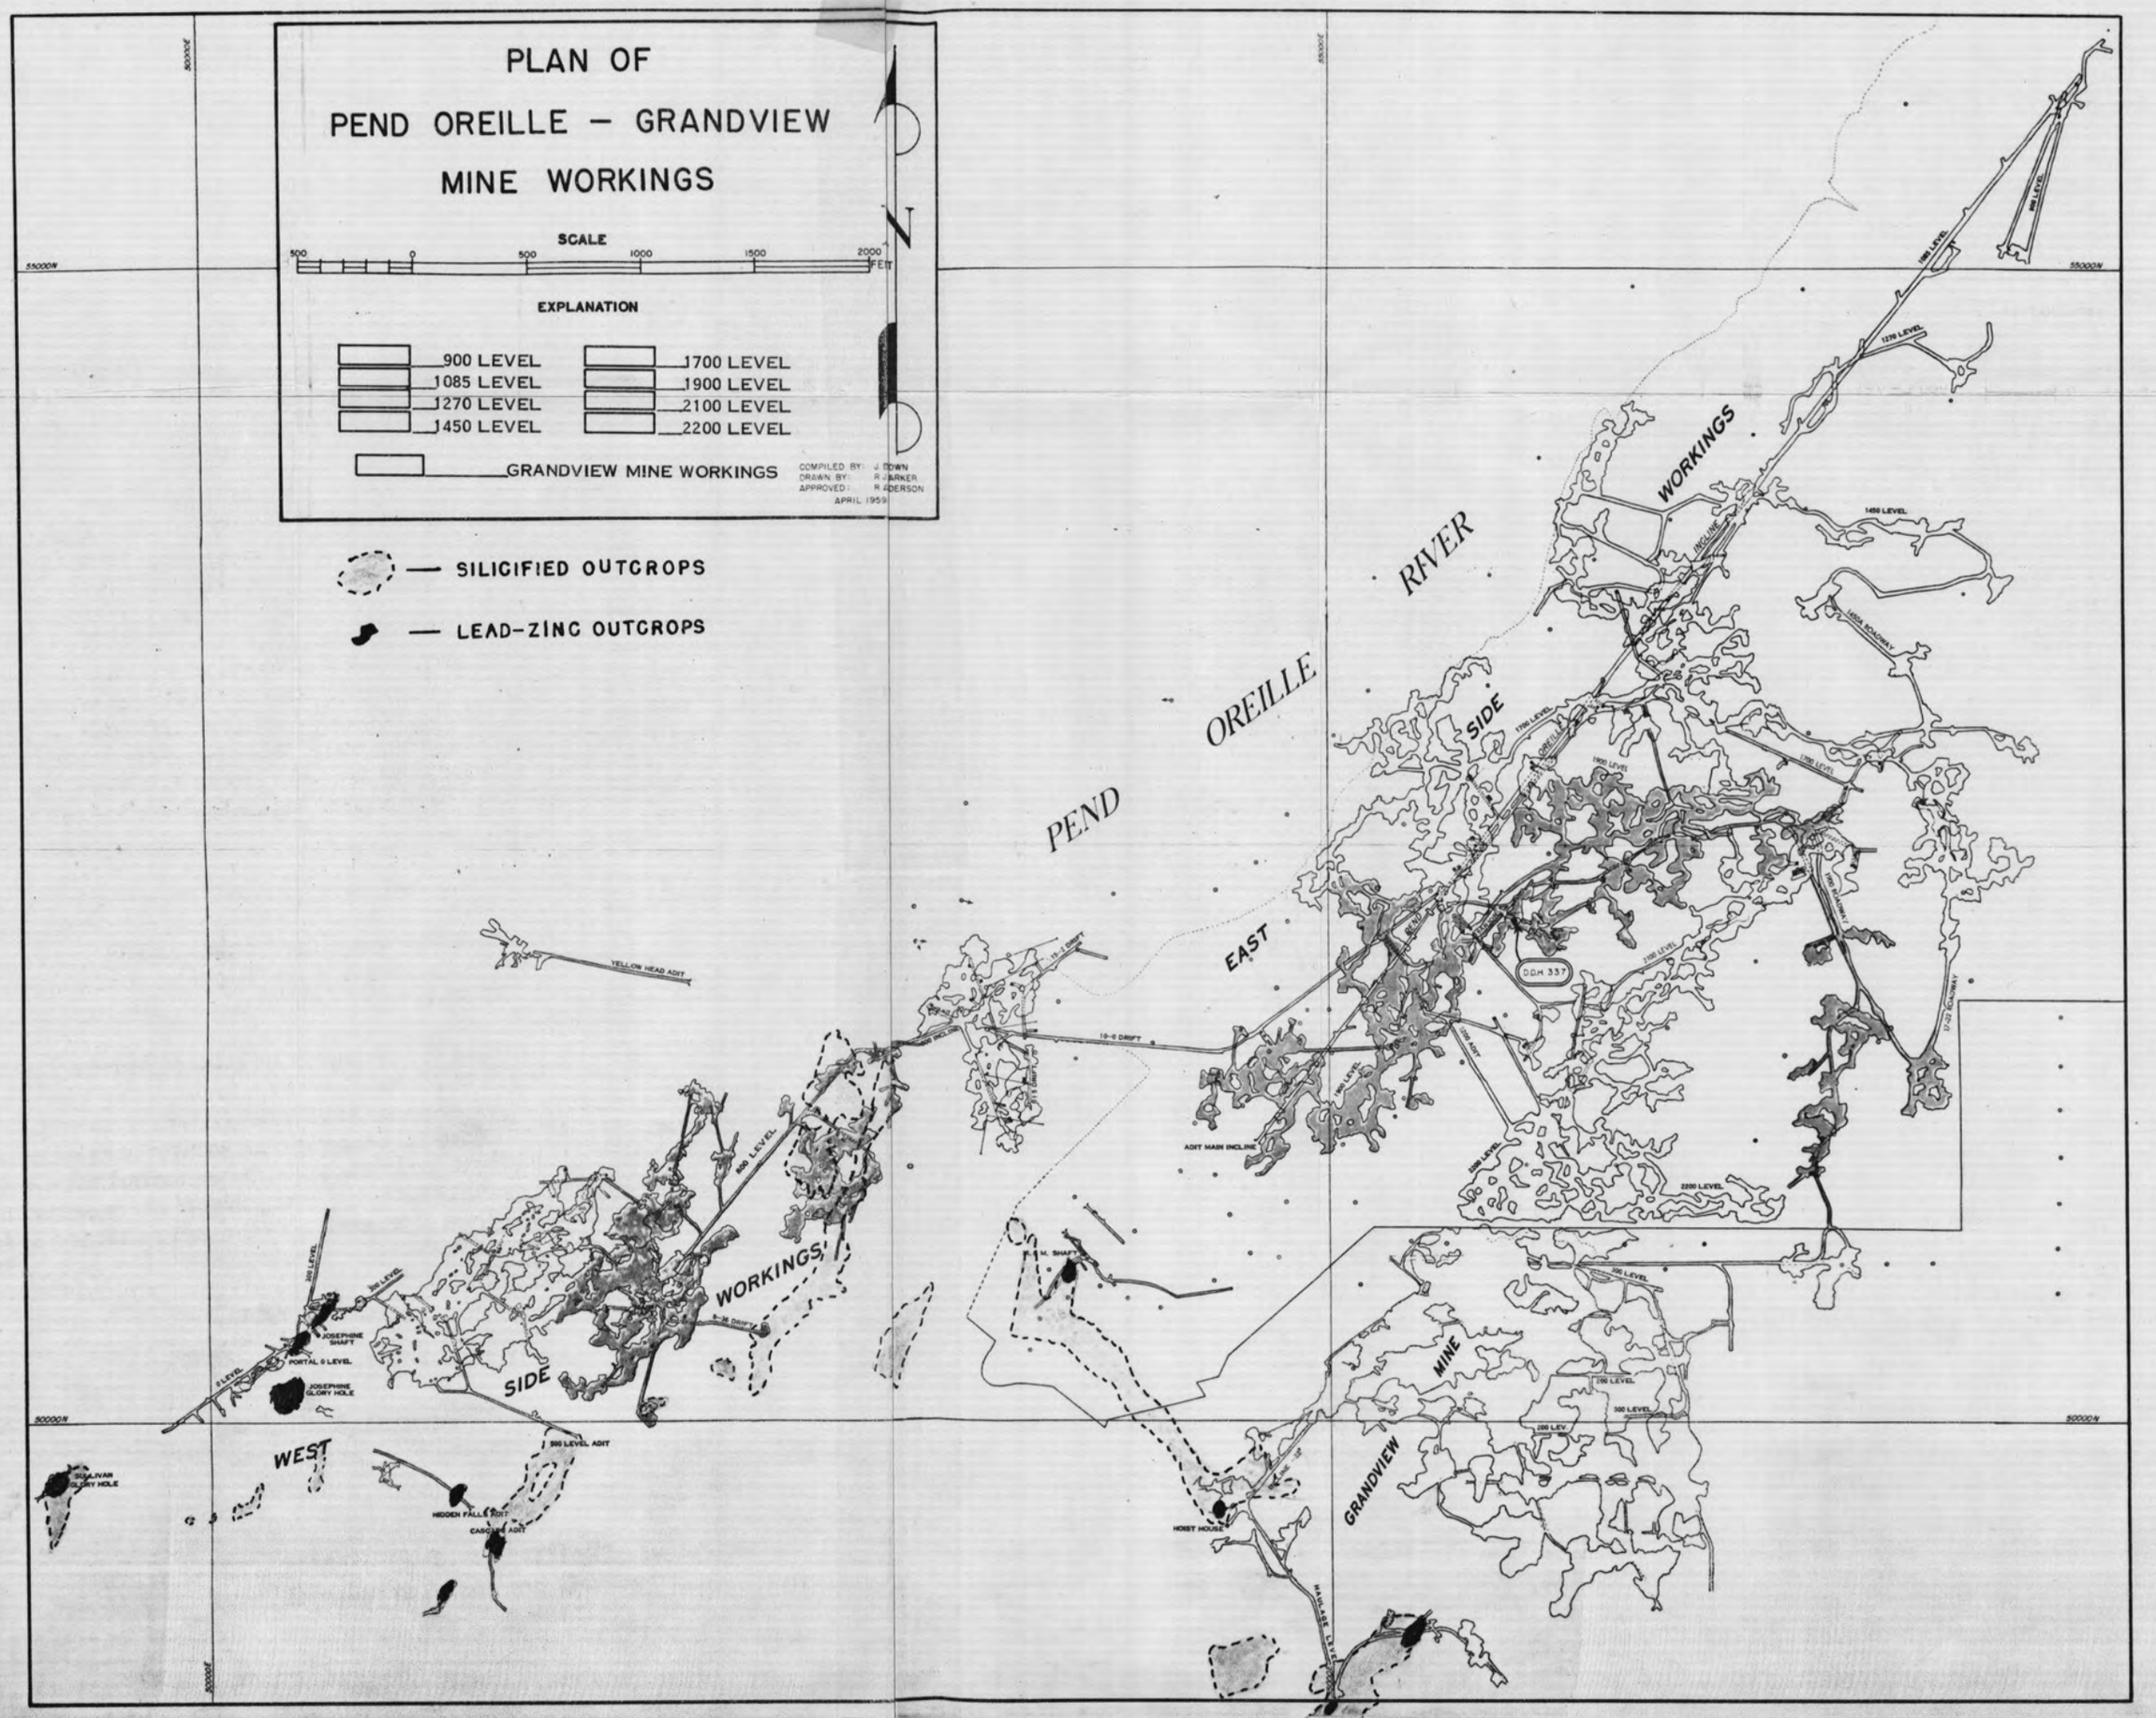
PLAN OF
PEND OREILLE – GRANDVIEW
MINE WORKINGS
SCALE
500 0 500 1000 1500 2000 FEET
EXPLANATION
900 LEVEL
1085 LEVEL
1270 LEVEL
1450 LEVEL
1700 LEVEL
1900 LEVEL
2100 LEVEL
2200 LEVEL
GRANDVIEW MINE WORKINGS
COMPILED BY: J. DOWN
DRAWN BY: R. JARKER
APPROVED: R. ADERSON
APRIL 1959
SILICIFIED OUTCROPS
LEAD-ZINC OUTCROPS
PEND OREILLE RIVER
EAST SIDE WORKINGS
WEST SIDE WORKINGS
GRANDVIEW MINE
YELLOW HEAD ADIT
10-0 DRIFT
ADIT MAIN INCLINE
D.D.H. 337
JOSEPHINE SHAFT
PORTAL 0 LEVEL
JOSEPHINE GLORY HOLE
SULLIVAN GLORY HOLE
HIDDEN FALLS ADIT
CASCADE ADIT
500 LEVEL ADIT
HOIST HOUSE
HAULAGE LEVEL
55000N
50000N