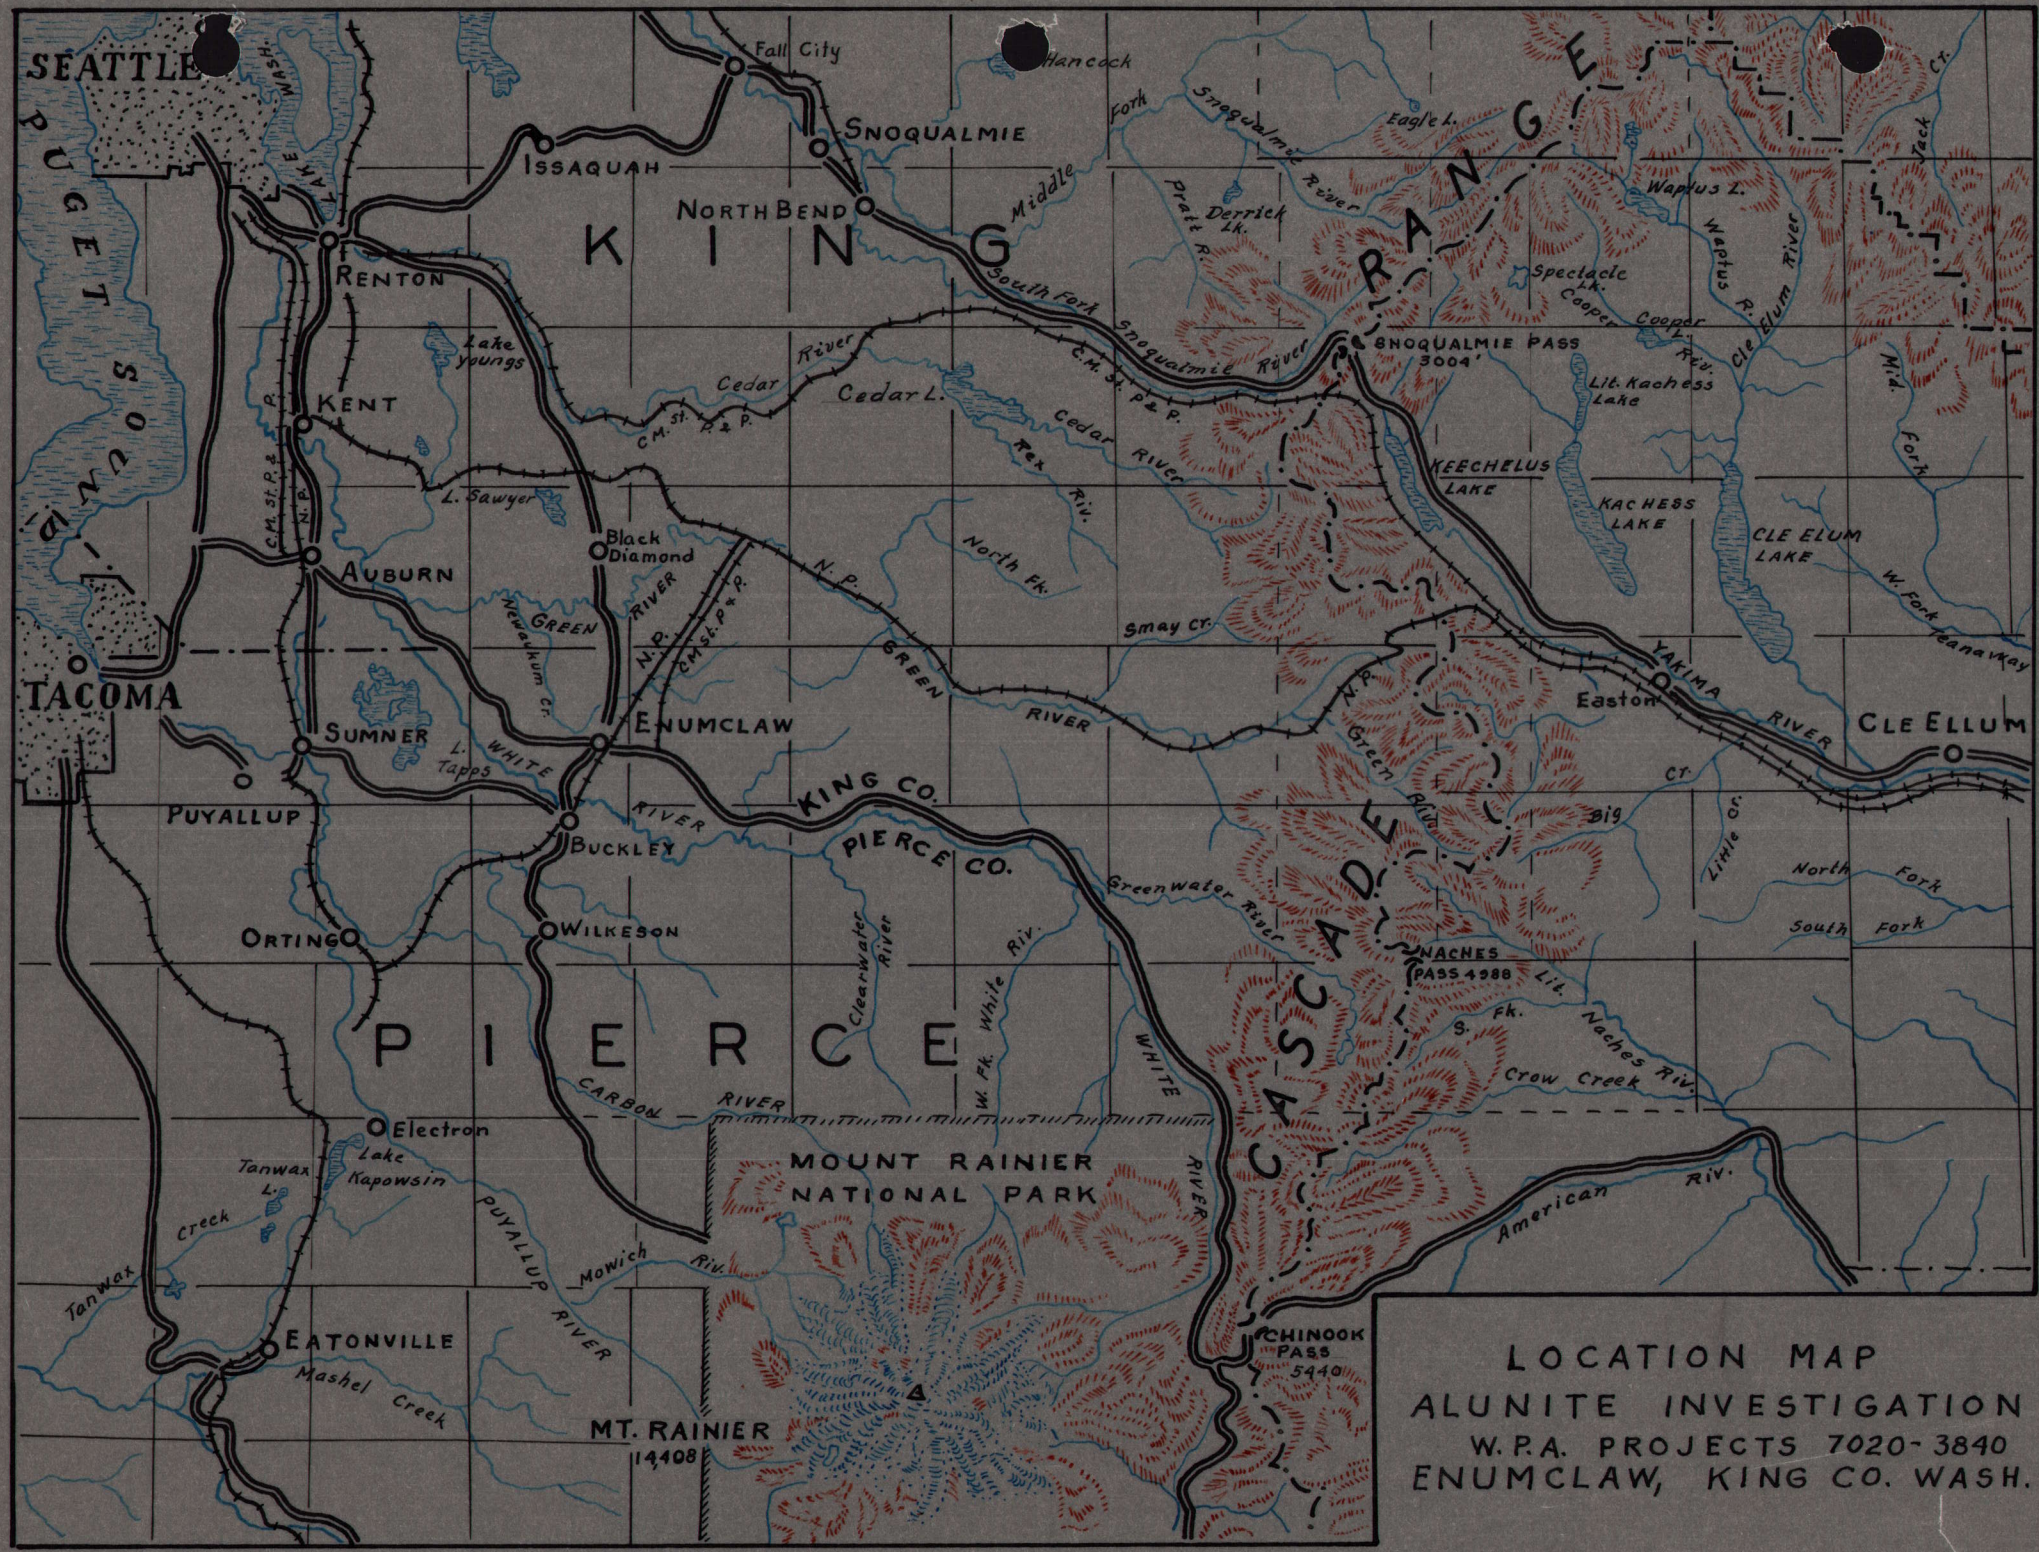

LOCATION MAP
ALUNITE INVESTIGATION
W.P.A. PROJECTS 7020-3840
ENUMCLAW, KING CO. WASH.