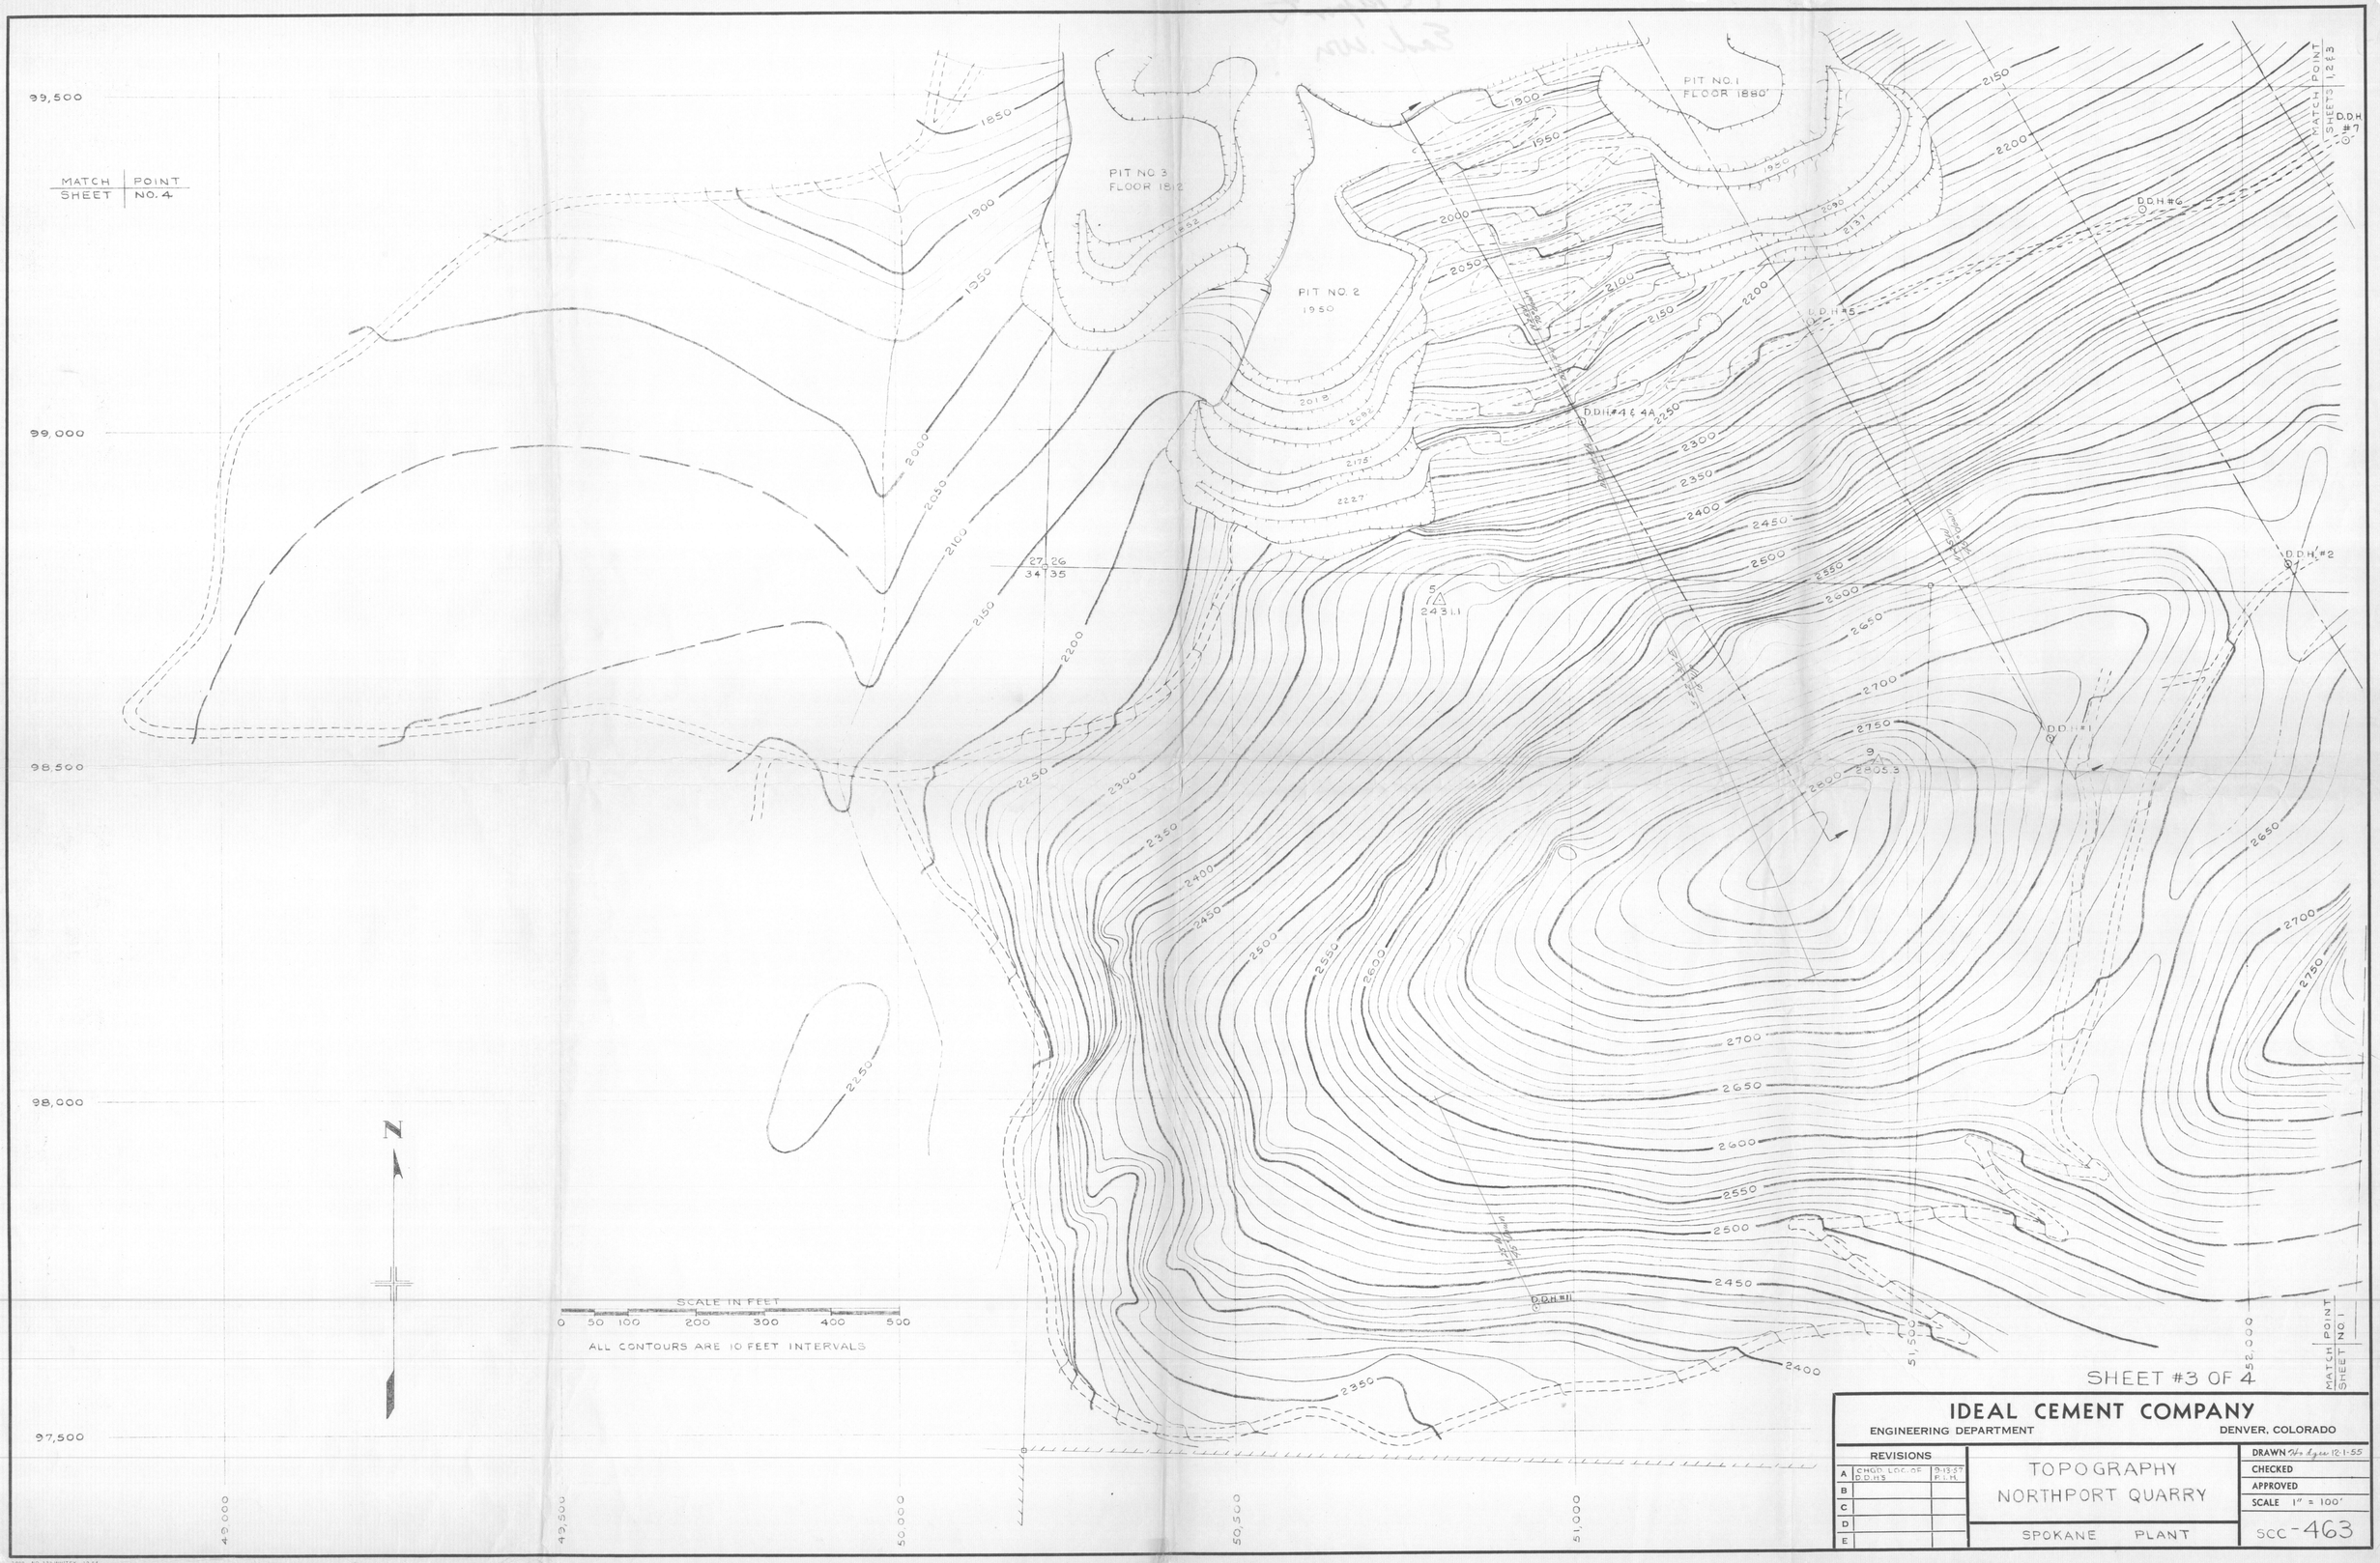

SHEET #3 OF 4

IDEAL CEMENT COMPANY

ENGINEERING DEPARTMENT — DENVER, COLORADO

REVISIONS		
A	CHGD. LOC. OF D.D.H.'S	9-13-57 P.I.H.
B		
C		
D		
E		

TOPOGRAPHY
NORTHPORT QUARRY

SPOKANE PLANT

DRAWN Hodges 12-1-55
CHECKED
APPROVED
SCALE 1" = 100'

SCC-463