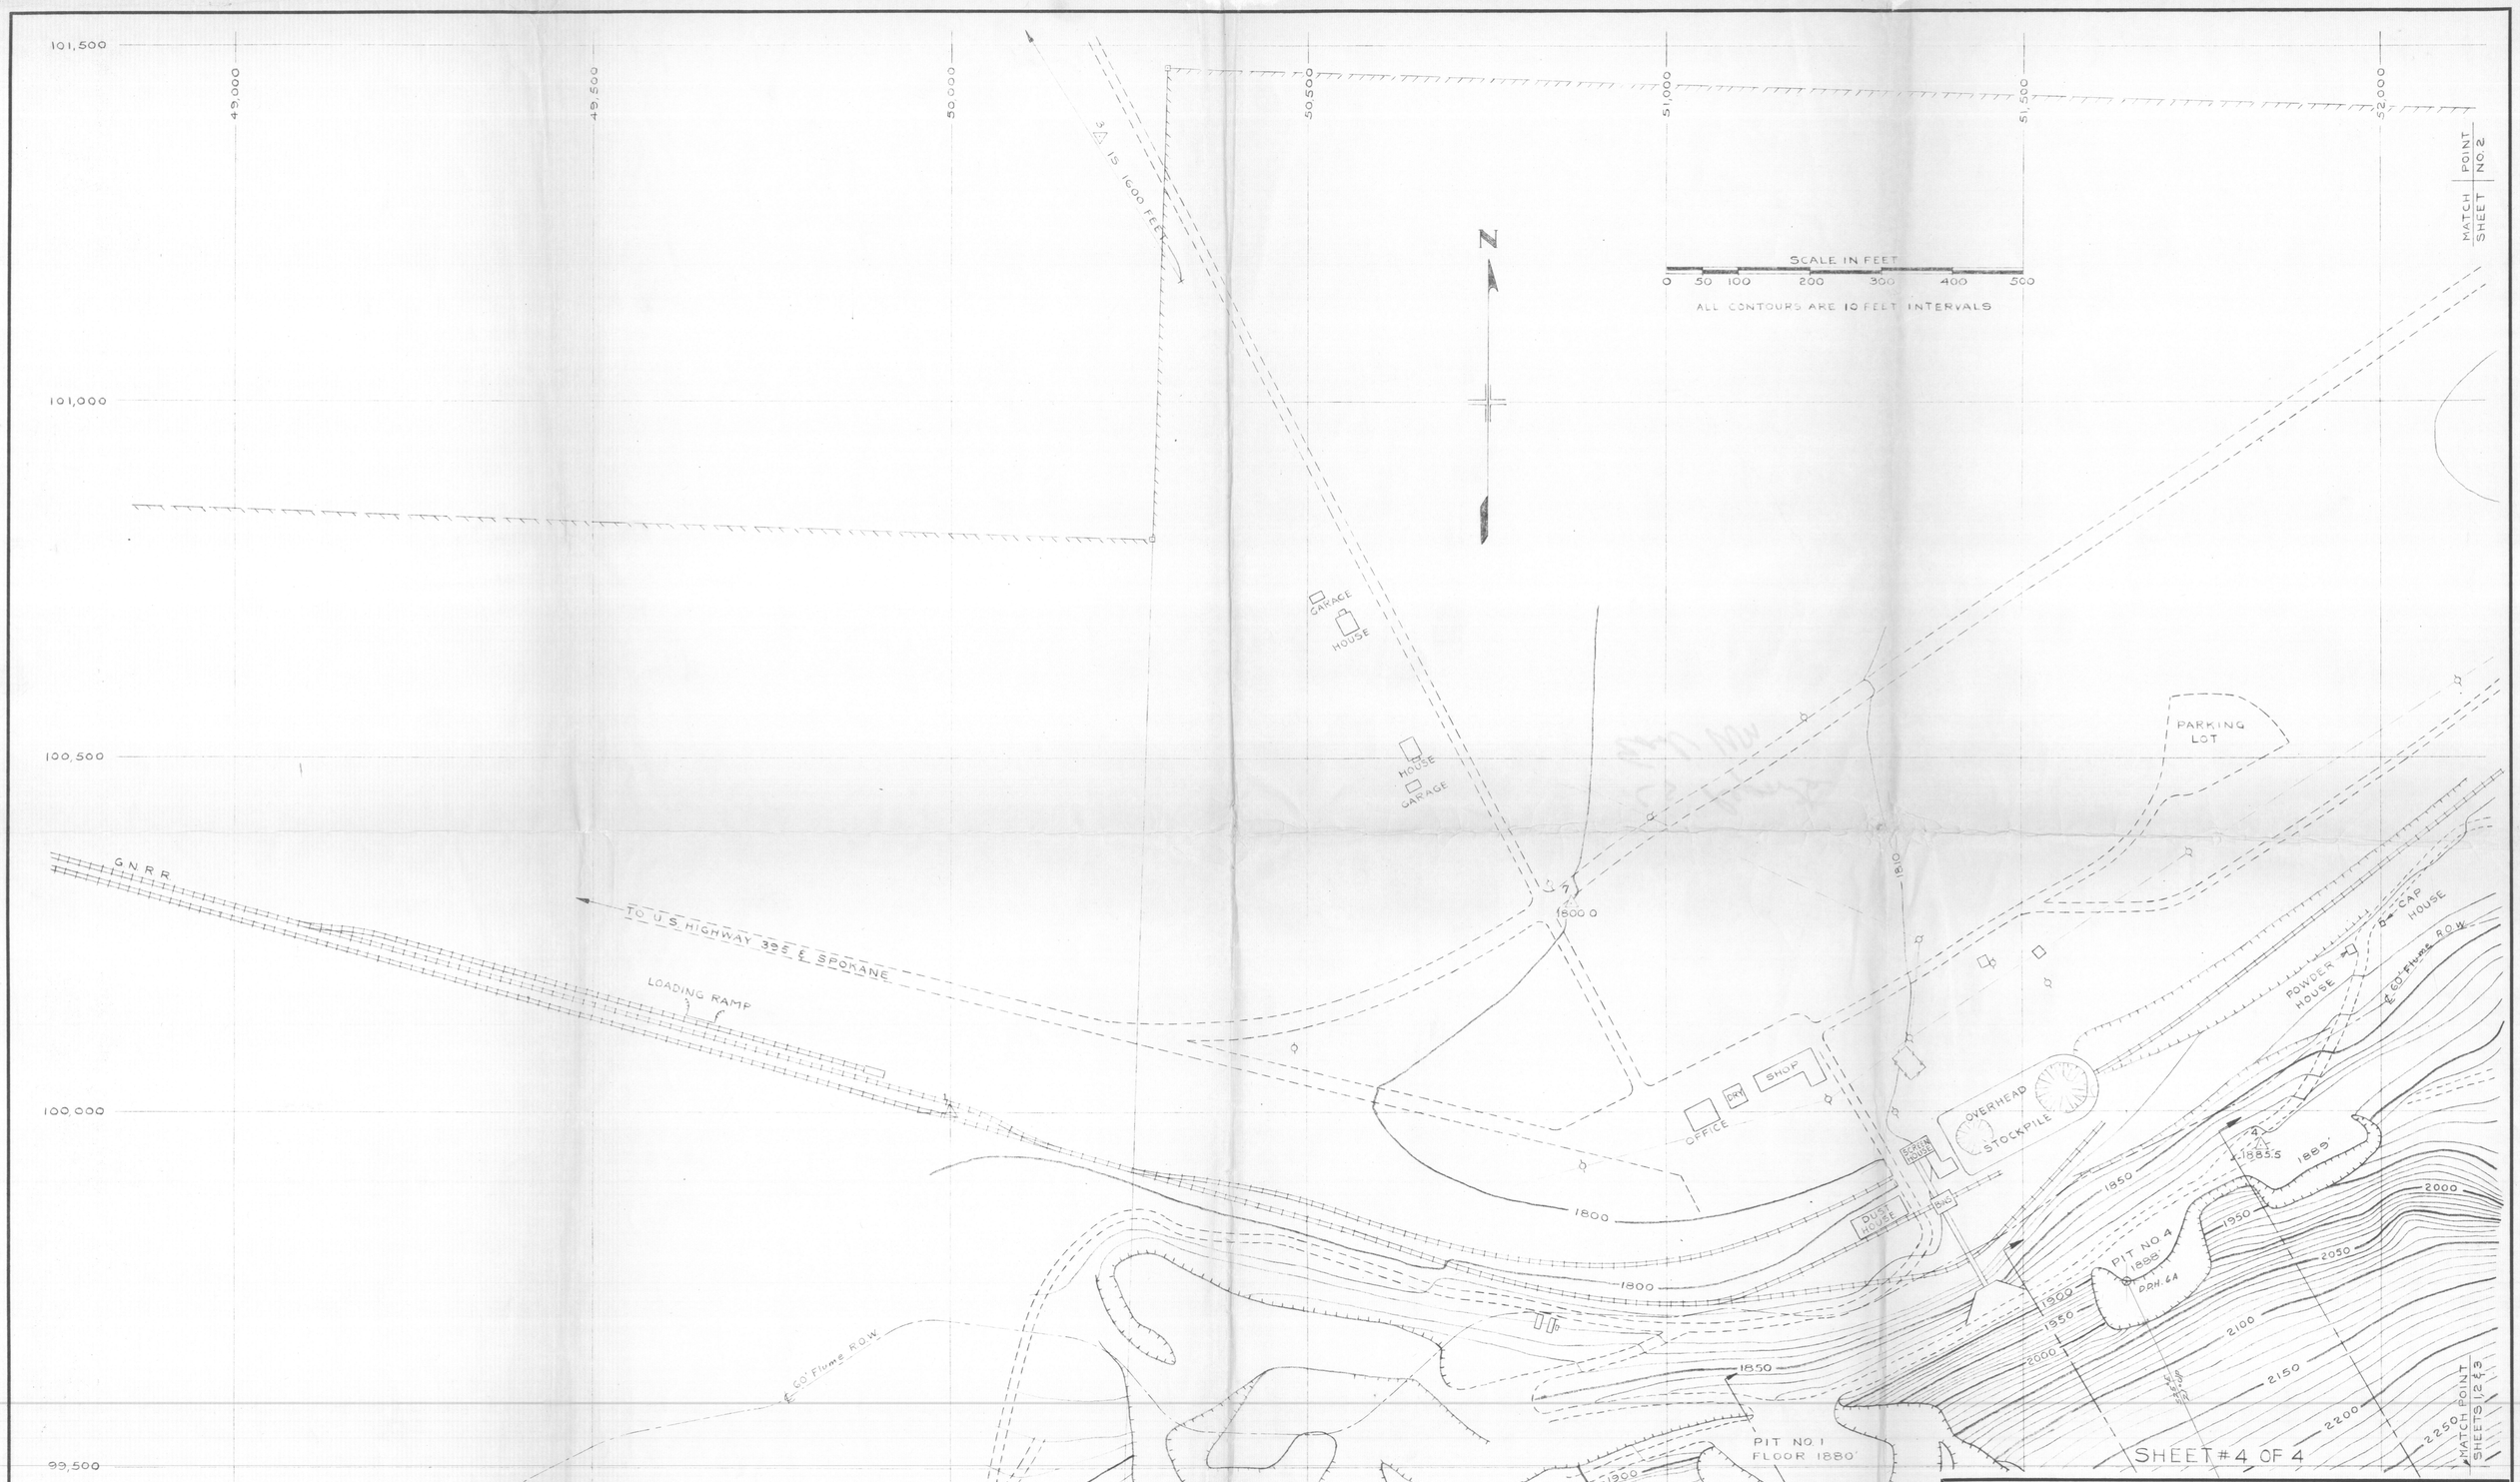

IDEAL CEMENT COMPANY

ENGINEERING DEPARTMENT — DENVER, COLORADO

REVISIONS			
A	ADDED FLUME R.O.W.	10-4-57 P.L.H.	
B			
C			
D			
E			

TOPOGRAPHY
NORTHPORT QUARRY

SPOKANE PLANT

DRAWN Hodges 11-30-55
CHECKED
APPROVED
SCALE 1" = 100'

SCC-464