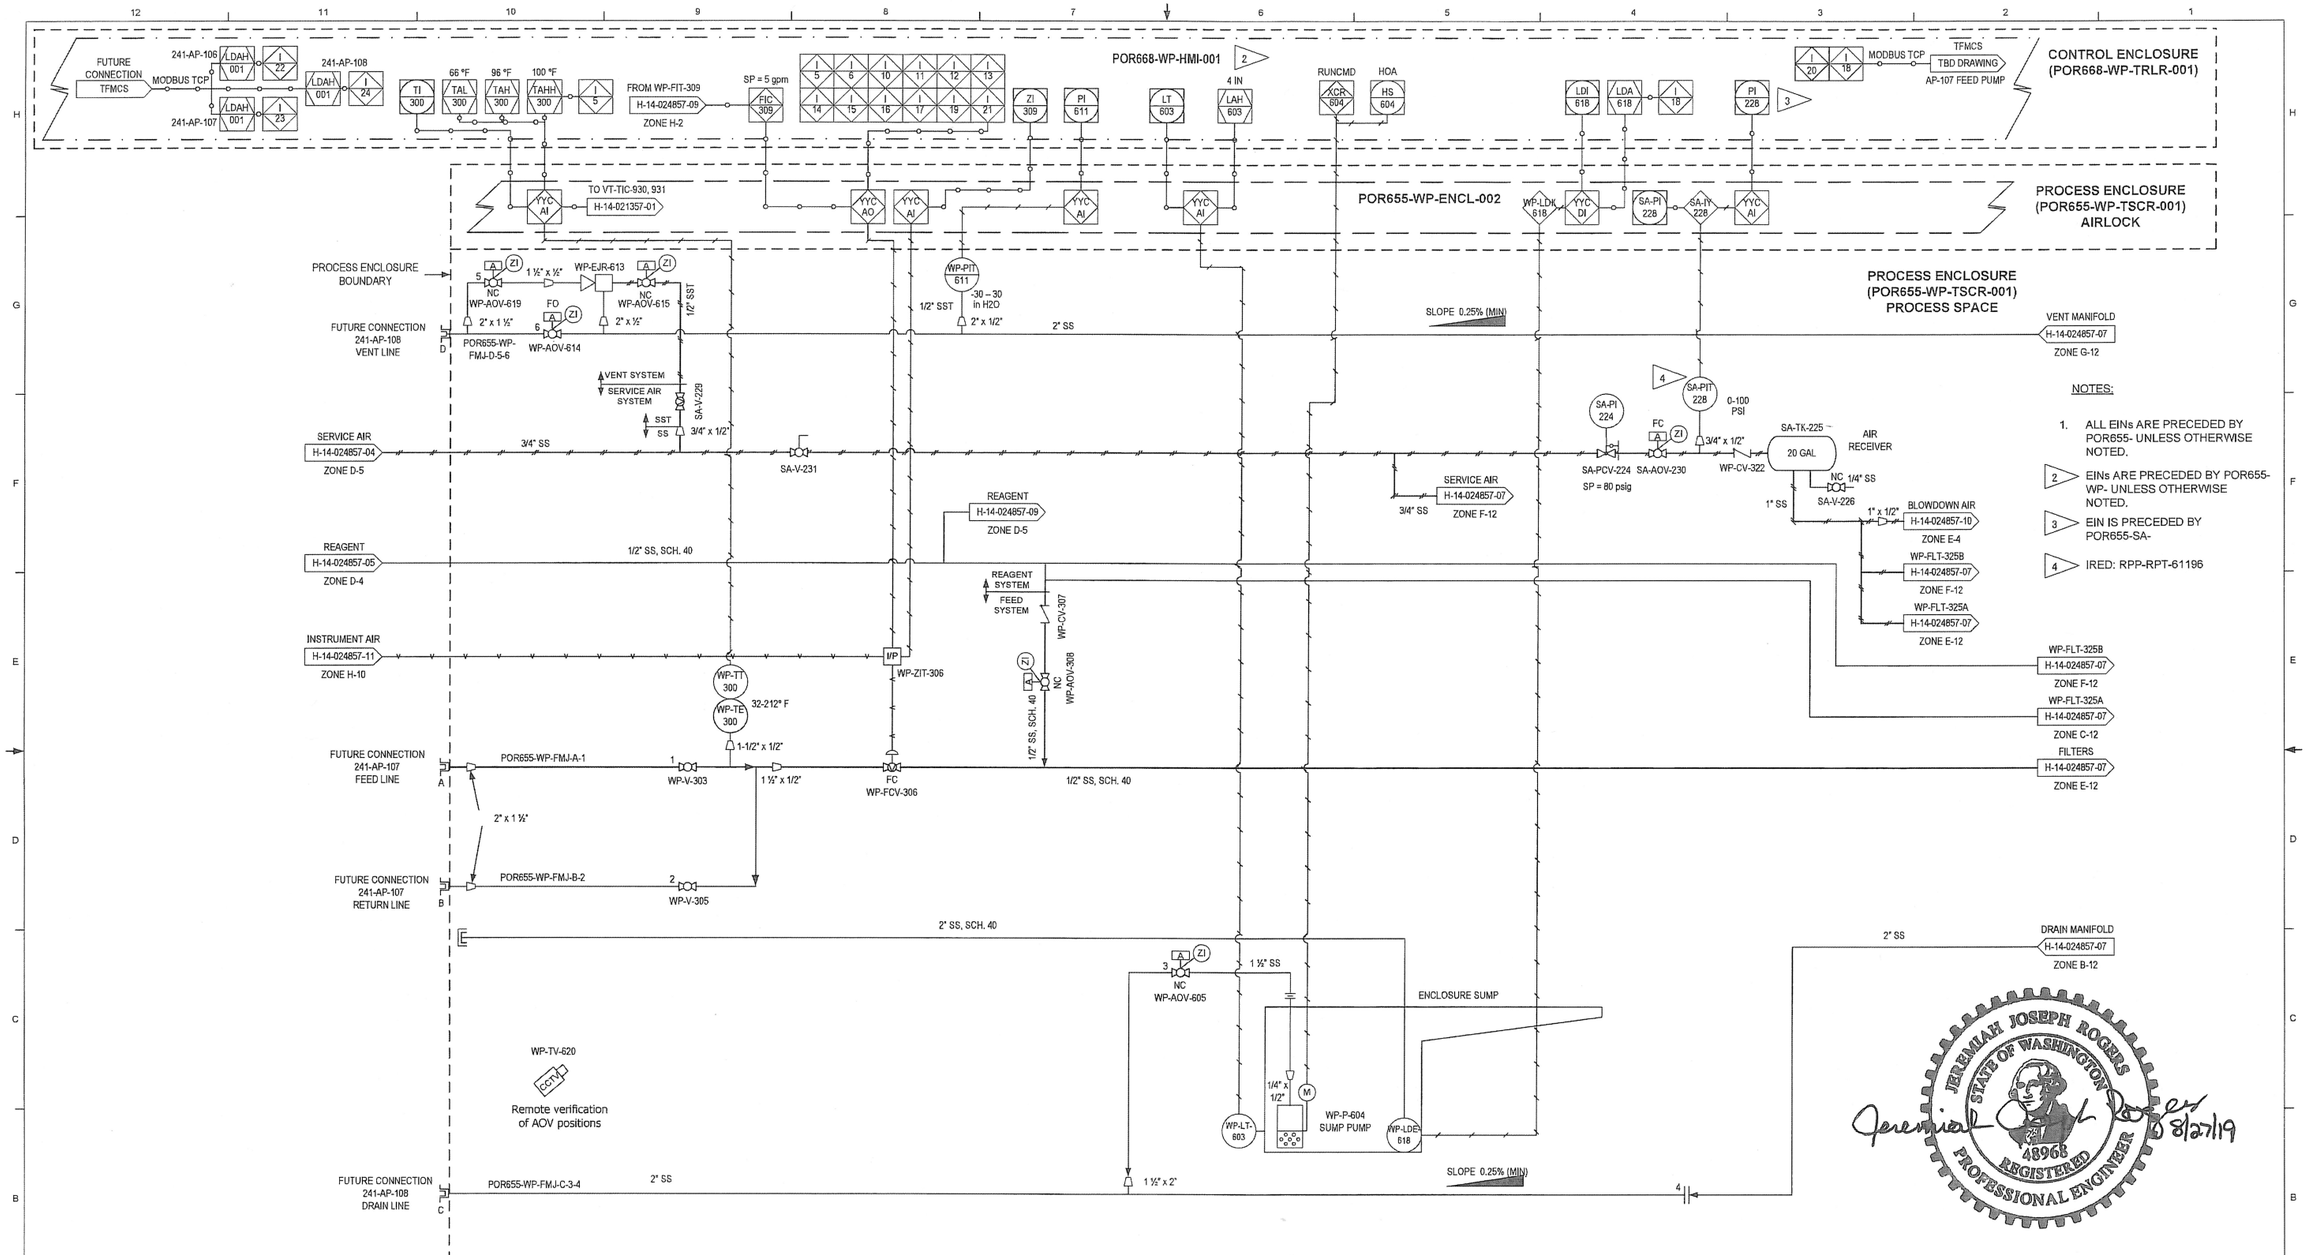

REV	DESCRIPTION	ORIG	CHK	APVD	IDV	DATE
3	Open 90% Comments Incorporated	JS	RW	JR		8/27/19

REVISIONS

REF NUMBER	TITLE
H-14-111241	Block Flow Diagram
H-14-111242	Process Flow Diagram

REFERENCES

AVANTech INCORPORATED

AVANTECH PROJECT NO.: 1813

DRAWING TRACEABILITY LIST

BLDG NO. POR655

P IDEX NO. 7004

CAUTION: NOT COMPLETE WITHOUT CURRENT CHANGE DOCUMENTS FROM DATABASE

ATTENTION: DESTROY THIS DOCUMENT BY SHREDDING MAY CONTAIN SENSITIVE INFORMATION

NAME	DATE	COMPANY
DRAWN BY	N/A	AVT
DRAFTING APPROVAL	N/A	AVT
DISCIPLINE ENGINEER	N/A	AVT
ENGINEER		

US DEPARTMENT OF ENERGY
Office of River Protection

TSCR P&ID
FEED

SIZE	DRAWING NUMBER	SHEET	REV
D	H-14-024857	6	3

SCALE NONE