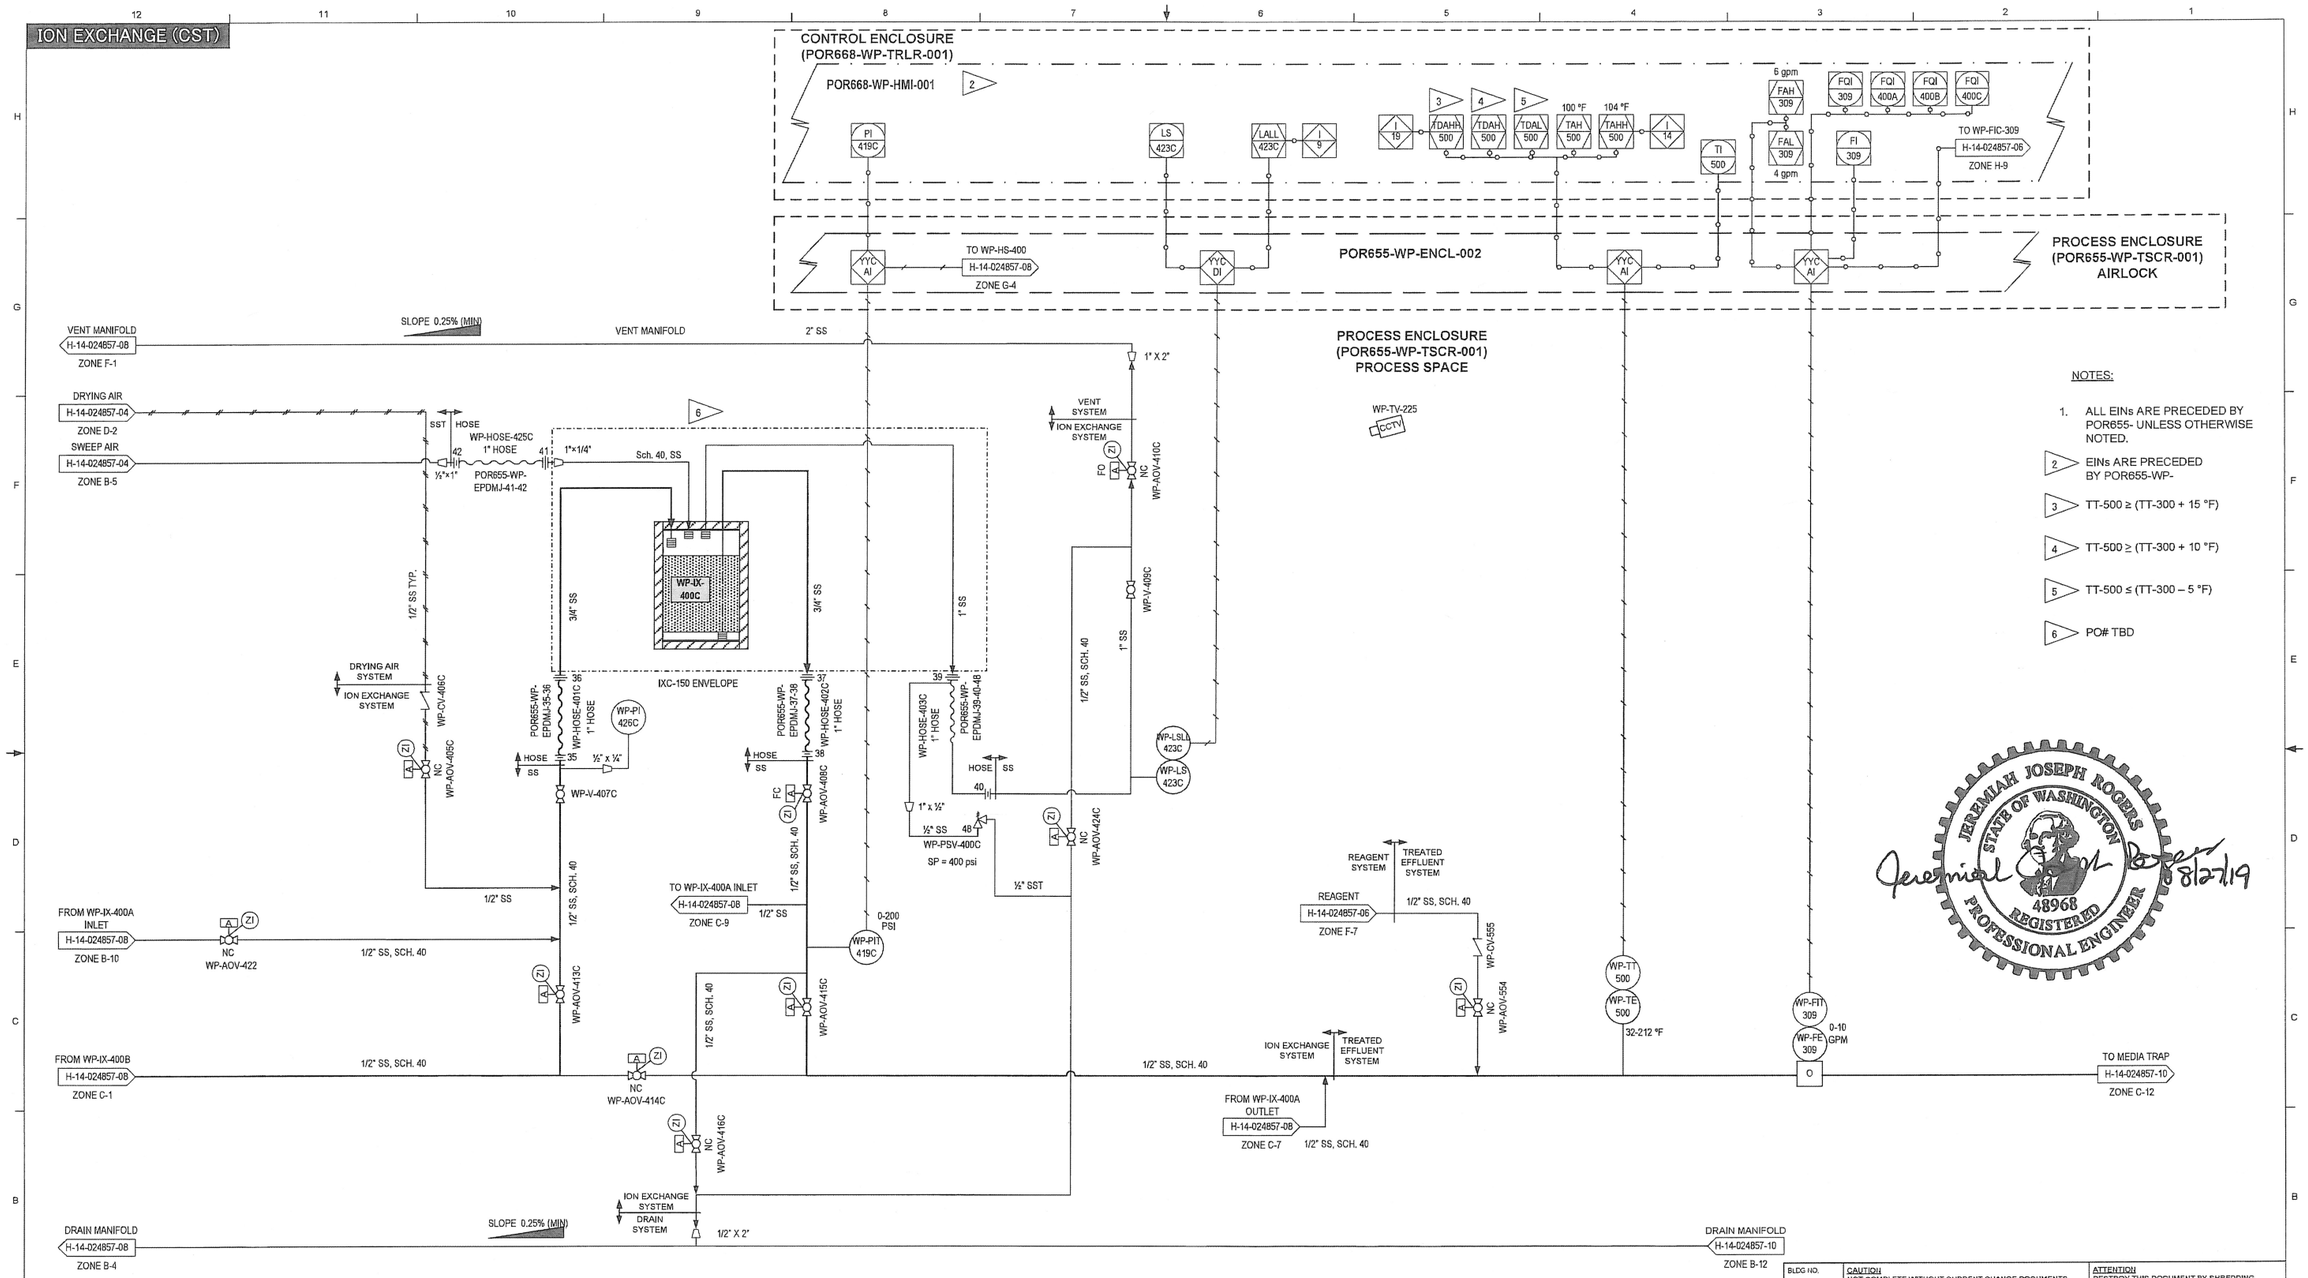

NOTES:

1. ALL EINs ARE PRECEDED BY POR655- UNLESS OTHERWISE NOTED.

2 EINs ARE PRECEDED BY POR655-WP-

3 TT-500 ≥ (TT-300 + 15 °F)

4 TT-500 ≥ (TT-300 + 10 °F)

5 TT-500 ≤ (TT-300 – 5 °F)

6 PO# TBD

JEREMIAH JOSEPH ROGERS
STATE OF WASHINGTON
48968
REGISTERED
PROFESSIONAL ENGINEER
8/27/19

AVANTech INCORPORATED

AVANTECH PROJECT NO.: 1813

DWG NUMBER	TITLE
H-14-111241	Block Flow Diagram
H-14-111242	Process Flow Diagram

DRAWING TRACEABILITY LIST

REF NUMBER	TITLE

REFERENCES

NEXT USED ON

REV	DESCRIPTION	ORIG	CHK	APVD	IDV	DATE
3	Open 90% Comments Incorporated	JS	RW	JR		8/27/19

REV REL	DESCRIPTION

REVISIONS

BLDG NO. POR655

INDEX NO. 7004

CAUTION: NOT COMPLETE WITHOUT CURRENT CHANGE DOCUMENTS FROM DATABASE

ATTENTION: DESTROY THIS DOCUMENT BY SHREDDING MAY CONTAIN SENSITIVE INFORMATION

	NAME	DATE	COMPANY
DRAWN BY		N/A	AVT
DRAFTING APPROVAL		N/A	AVT
DISCIPLINE ENGINEER		N/A	AVT
ENGINEER			

US DEPARTMENT OF ENERGY
Office of River Protection

TSCR P&ID
IXC POSITION C

SIZE	DRAWING NUMBER	SHEET	REV
D	H-14-024857	9	3

SCALE NONE