64-29851

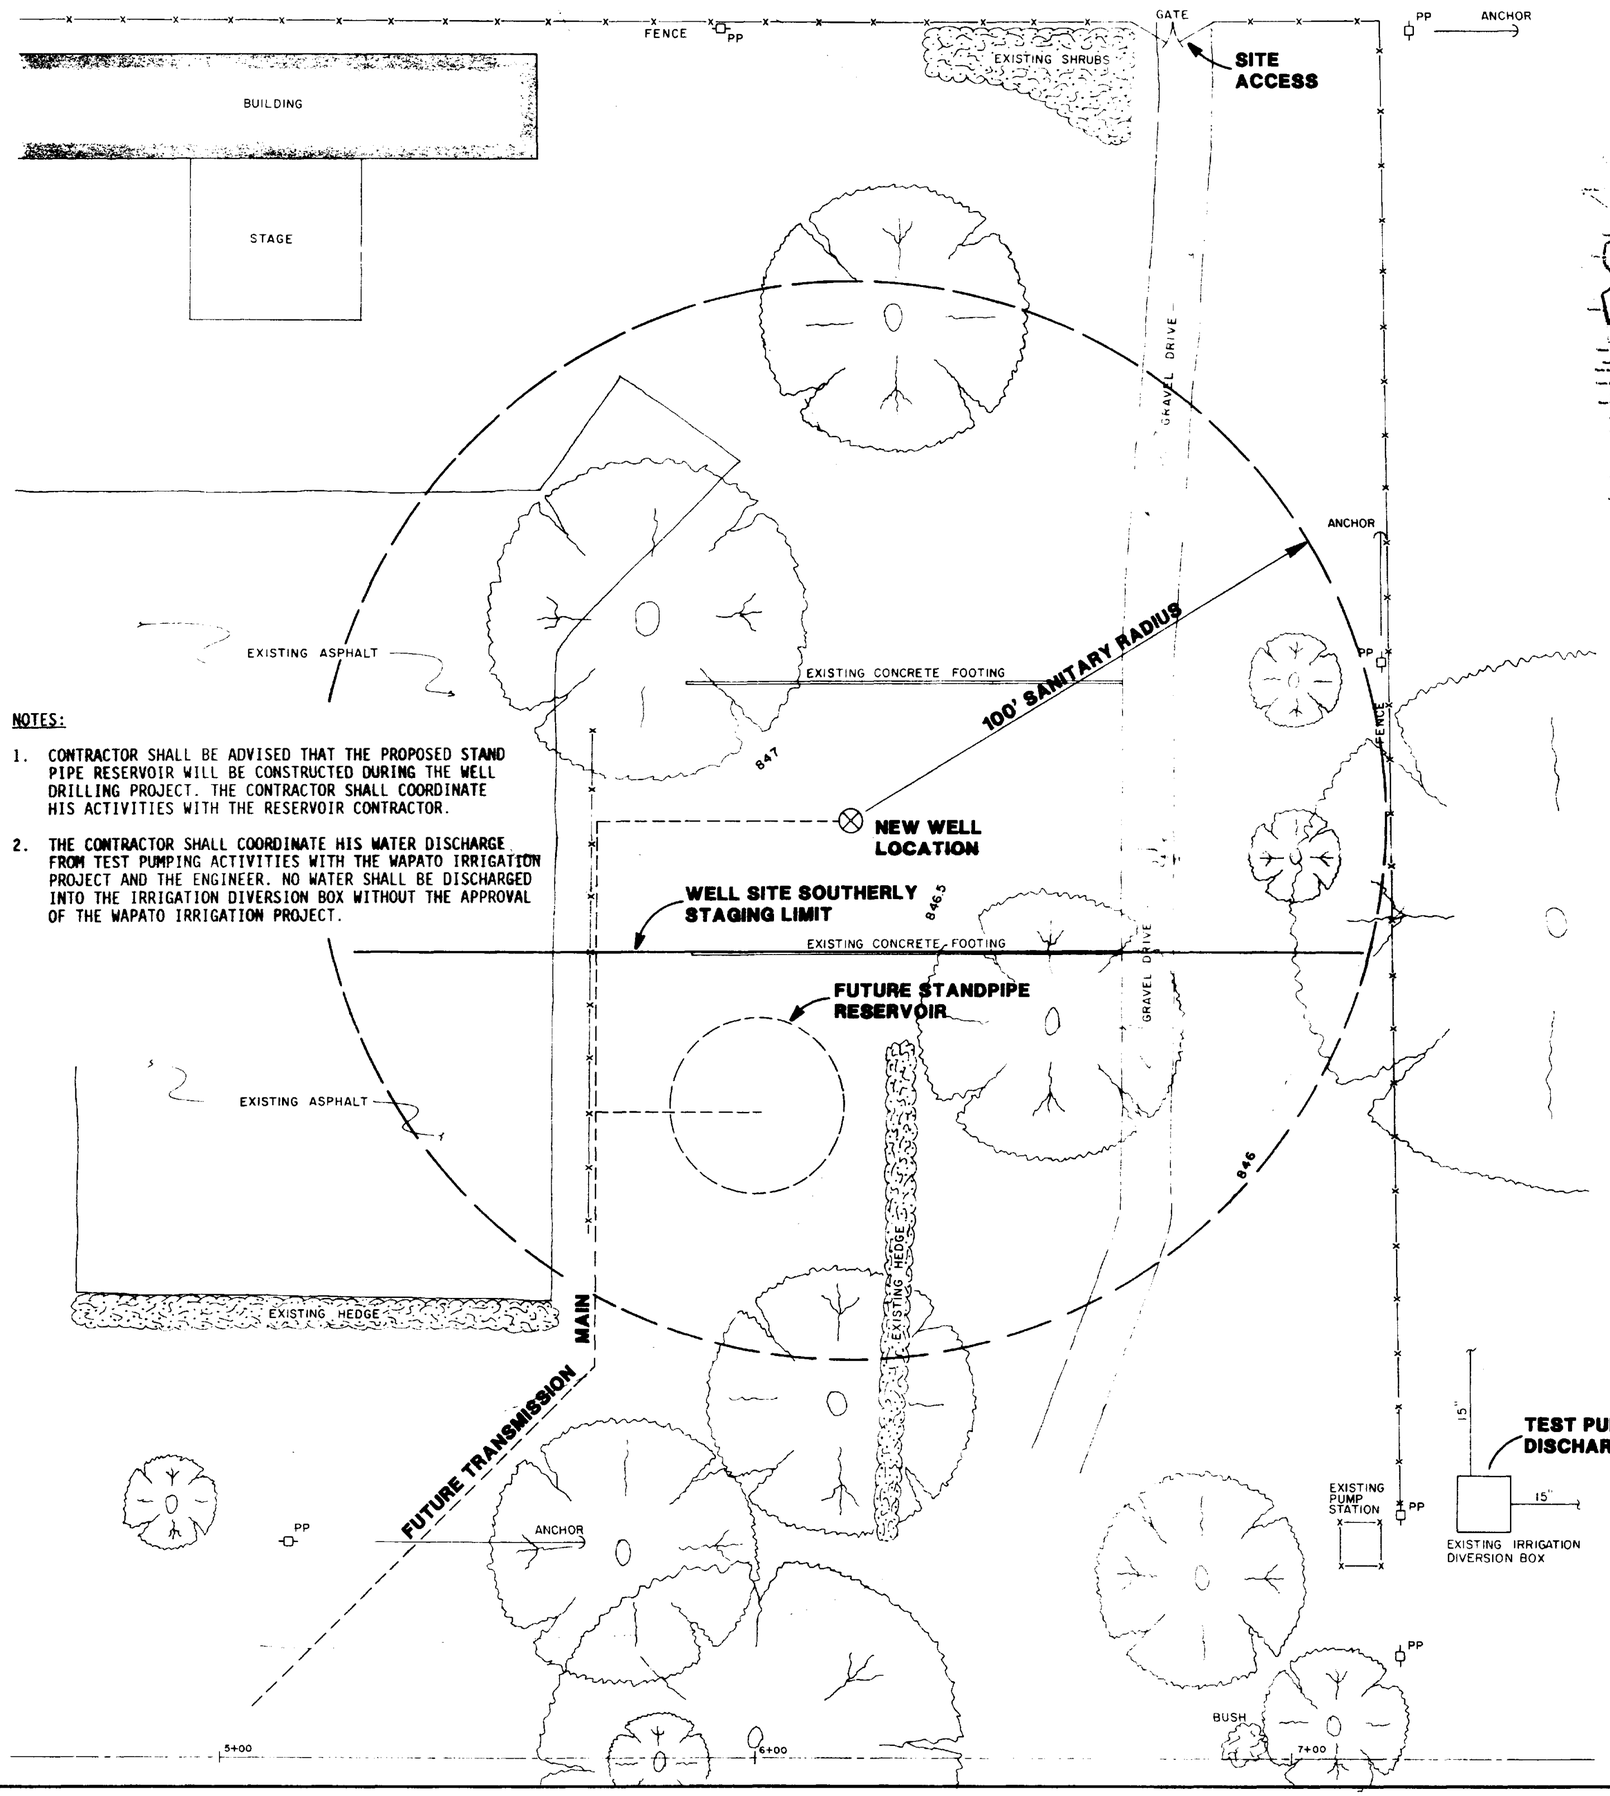

NOTES:

1. CONTRACTOR SHALL BE ADVISED THAT THE PROPOSED STAND PIPE RESERVOIR WILL BE CONSTRUCTED DURING THE WELL DRILLING PROJECT. THE CONTRACTOR SHALL COORDINATE HIS ACTIVITIES WITH THE RESERVOIR CONTRACTOR.

2. THE CONTRACTOR SHALL COORDINATE HIS WATER DISCHARGE FROM TEST PUMPING ACTIVITIES WITH THE WAPATO IRRIGATION PROJECT AND THE ENGINEER. NO WATER SHALL BE DISCHARGED INTO THE IRRIGATION DIVERSION BOX WITHOUT THE APPROVAL OF THE WAPATO IRRIGATION PROJECT.

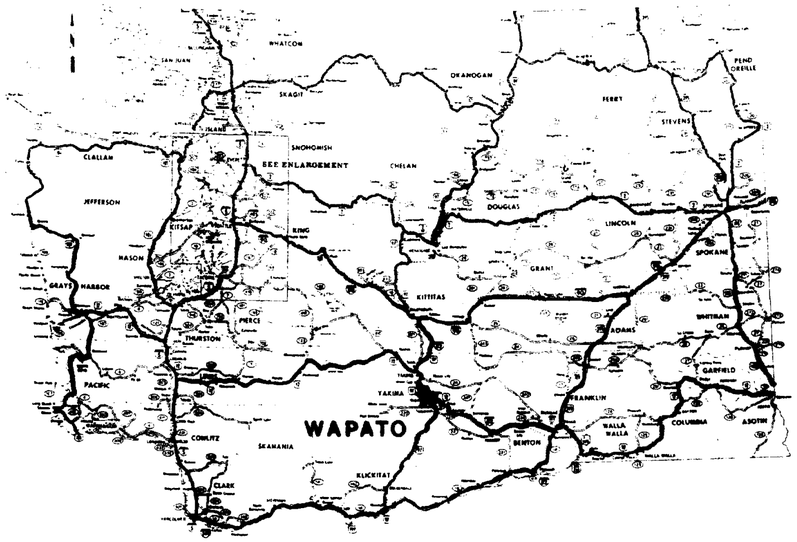

STATE MAP

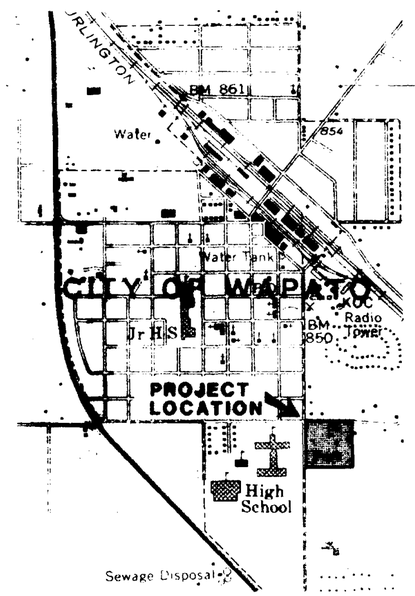

VICINITY MAP

Huibregtse, Louman Associates, Inc.

CIVIL ENGINEERING · LAND SURVEYING · PLANNING

YAKIMA, WASHINGTON (509) 453-4848

REVISED BY: DATE:	CITY OF WAPATO	DRAWN D.D.J.
	1989 DOMESTIC WATER IMPROVEMENTS	CHECKED W.L.H.
DATE PLOTTED: JUN 08 1989		DATE MAY 1989
SCALE: 1" = 20'	WELL SITE PLAN	SHEET NO 1 OF 1

JOB NO 89024

Cont. 29851