TOWNSHIP 6 N., RANGE 1 W.W. M.

COWLITZ COUNTY, WASHINGTON

DATED NOV. 68

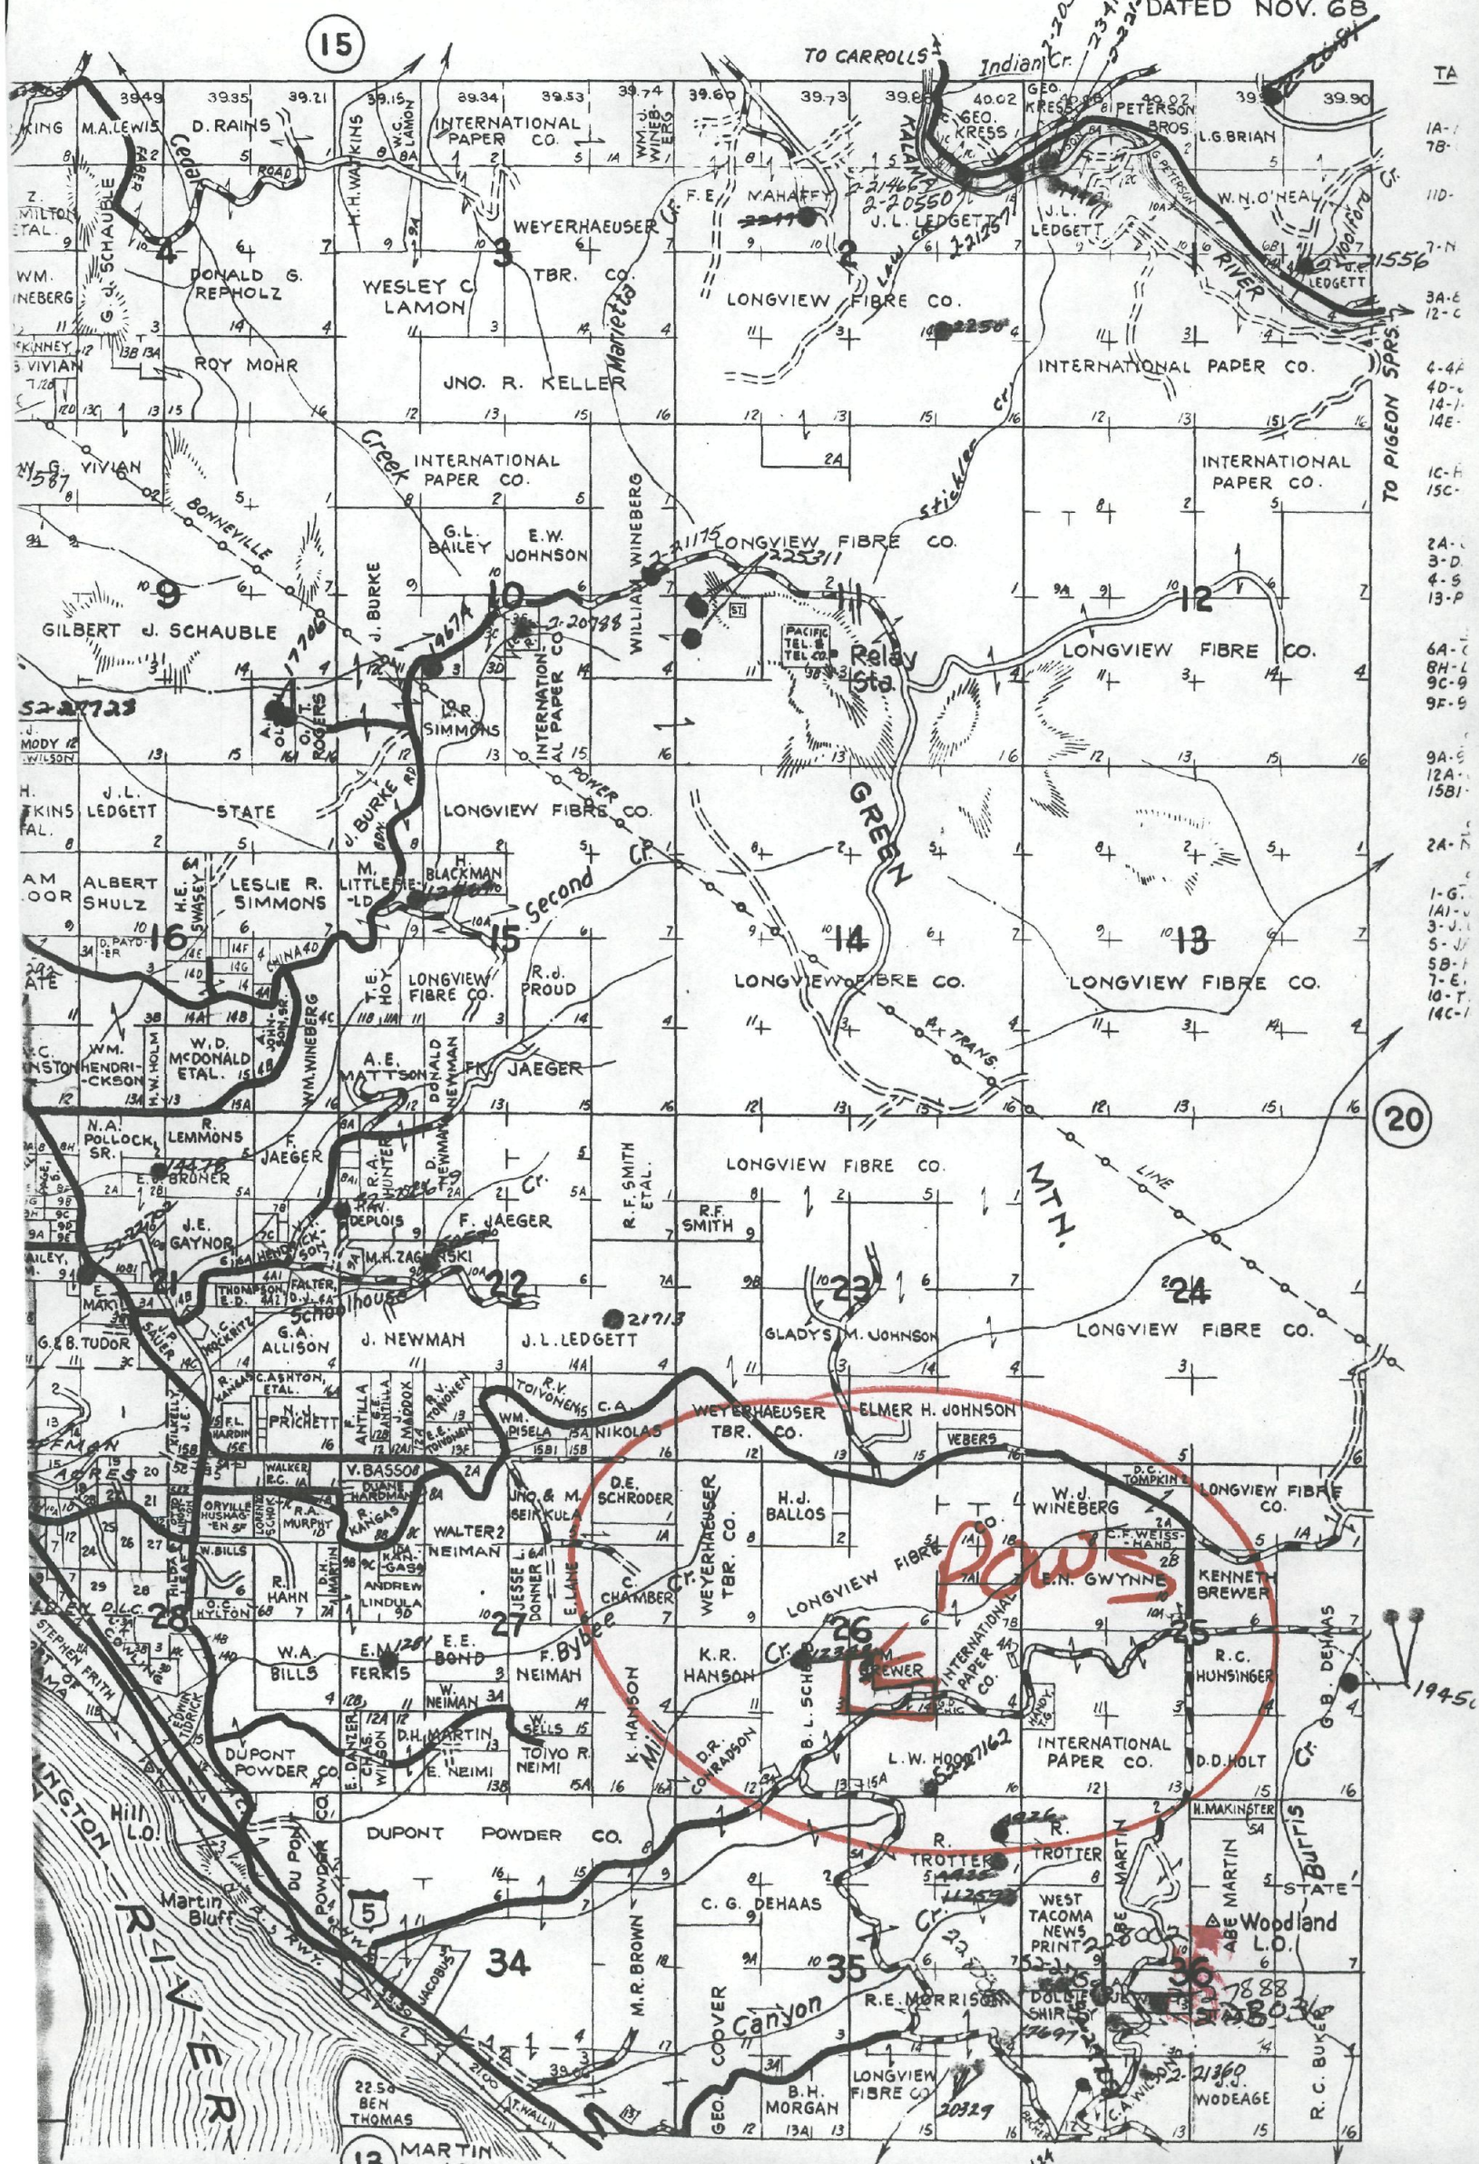

SECTION MAP

Sec. 26 Twp. 6N N. R. 4W

See attached scale engineered drawing

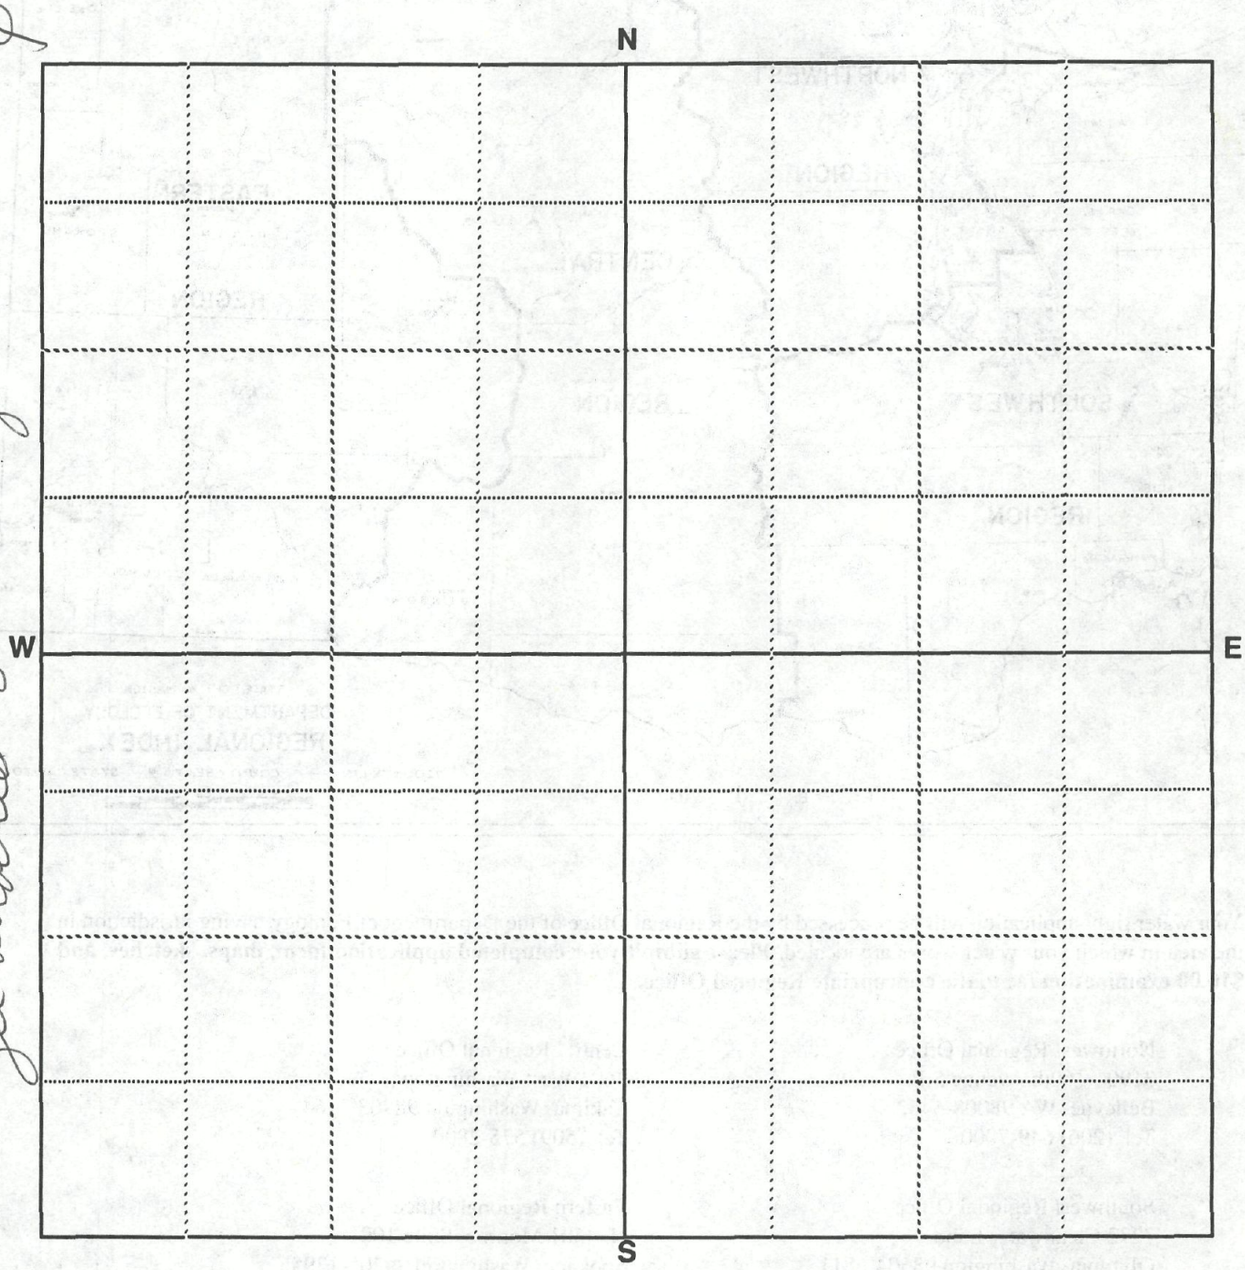

Scale: 1 inch = 800 feet (each small square = 10 acres)

Show by a cross (X) the location of point of diversion (surface water source) or point of withdrawal (ground water source). For ground water applications, show by a circle (O) the locations of other wells or works within a quarter of a mile.

Indicate traveling directions from nearest town in space below.

FROM TOWN OF KALAMA: South ON CLOVERDALE RD TO MARTIN'S BLUFF RD & THEN EAST up HILL TO GREEN MOUNTAIN RD & THEN LEFT & FURTHER up HILL TO #4379 WHERE WELLS & WATER WORKS BUILDING IS LOCATED

Detach here

Fold along scale

FEET 0 400 800 1,200 1,600 2,000 2,400 2,800 3,200 3,600 4,000 4,400 4,800 5,200

Detach this scale at the perforation, fold excess paper under or cut off excess by cutting along the scale line. This scale corresponds to the SECTION MAP above. You can read feet directly from this scale to outline property and locate points of diversion or withdrawal on the SECTION MAP. Enclose this map along with the application and $10.00 examination fee.

ECY 040-1-14
Rev. 8/91 F

Your water right application will be processed by the Regional Office of the Department of Ecology having jurisdiction in the area in which your water works are located. **Please submit your completed application form, maps, sketches, and $10.00 examination fee to the appropriate Regional Office.**

Northwest Regional Office
3190 - 160th Avenue S.E.
Bellevue, WA 98008-5452
Tel. (206) 649-7000

Central Regional Office
3601 West Washington
Yakima, Washington 98903-1164
Tel. (509) 575-2800

Southwest Regional Office
7272 Cleanwater Lane
Olympia, Washington 98504-6811
Tel. (206) 586-6380

Eastern Regional Office
N. 4601 Monroe, Suite 100
Spokane, Washington 99205-1295
Tel. (509) 456-2926

The appropriate Regional Office will be happy to answer any further questions you may have.

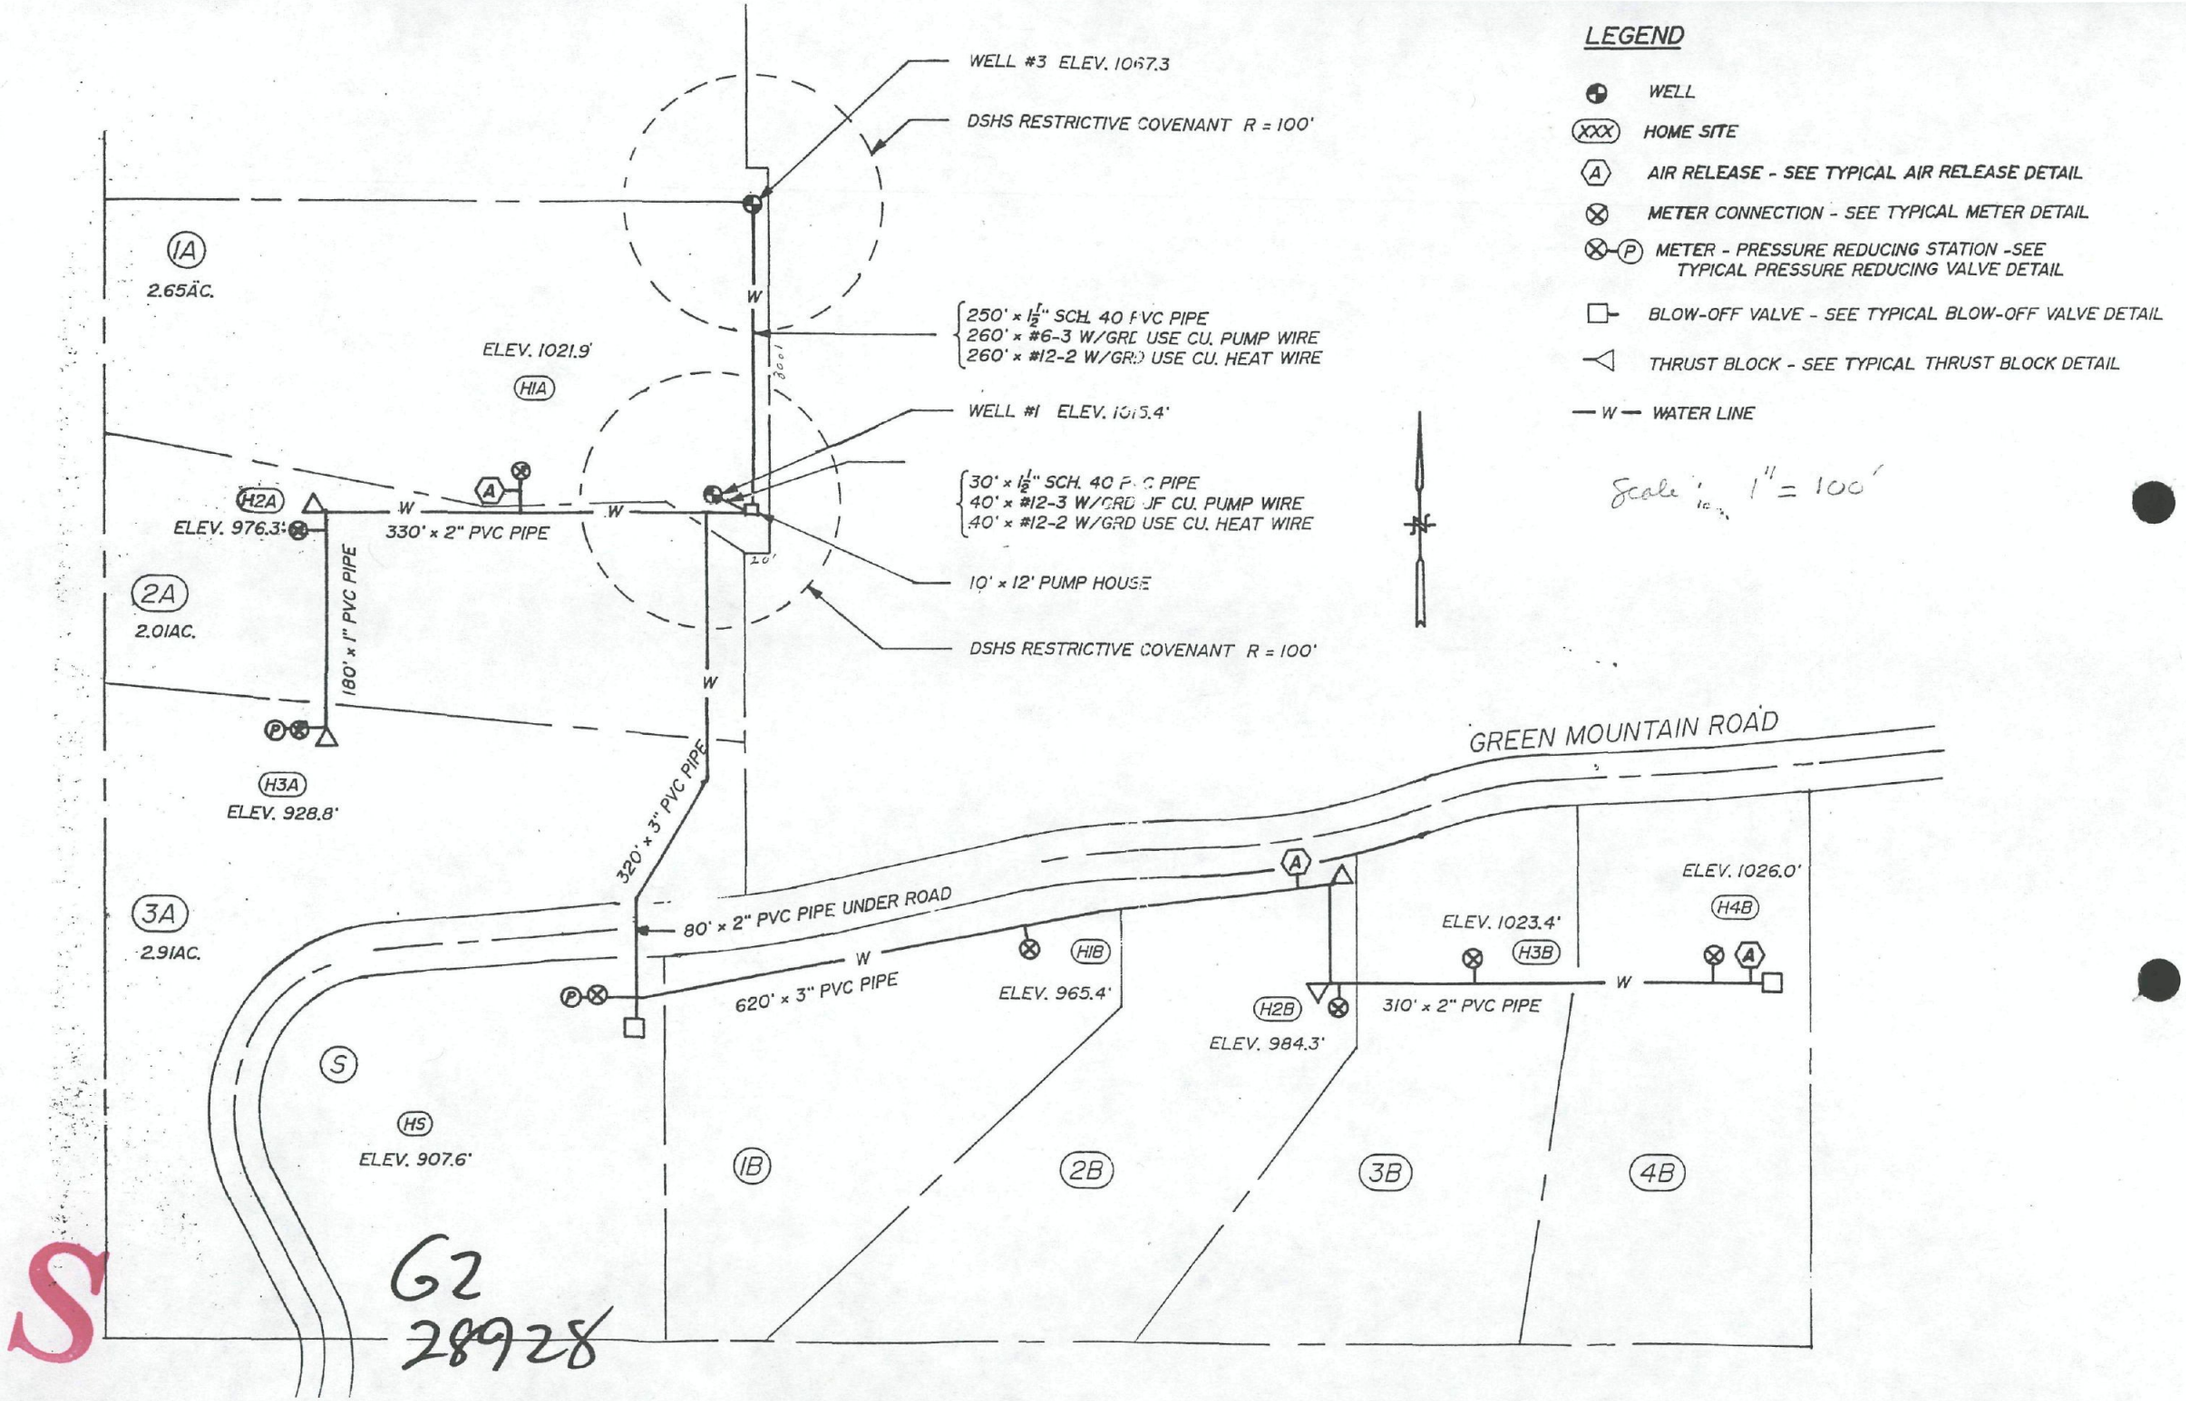
LEGEND
WELL
HOME SITE
AIR RELEASE - SEE TYPICAL AIR RELEASE DETAIL
METER CONNECTION - SEE TYPICAL METER DETAIL
METER - PRESSURE REDUCING STATION -SEE TYPICAL PRESSURE REDUCING VALVE DETAIL
BLOW-OFF VALVE - SEE TYPICAL BLOW-OFF VALVE DETAIL
THRUST BLOCK - SEE TYPICAL THRUST BLOCK DETAIL
W WATER LINE
Scale: 1" = 100'
WELL #3 ELEV. 1067.3
DSHS RESTRICTIVE COVENANT R = 100'
250' x 1½" SCH. 40 PVC PIPE
260' x #6-3 W/GRD USE CU. PUMP WIRE
260' x #12-2 W/GRD USE CU. HEAT WIRE
WELL #1 ELEV. 1015.4'
30' x 1½" SCH. 40 PVC PIPE
40' x #12-3 W/GRD USE CU. PUMP WIRE
40' x #12-2 W/GRD USE CU. HEAT WIRE
10' x 12' PUMP HOUSE
DSHS RESTRICTIVE COVENANT R = 100'
1A
2.65AC.
ELEV. 1021.9'
H1A
H2A
ELEV. 976.3'
330' x 2" PVC PIPE
2A
2.01AC.
180' x 1" PVC PIPE
H3A
ELEV. 928.8'
320' x 3" PVC PIPE
3A
2.91AC.
80' x 2" PVC PIPE UNDER ROAD
620' x 3" PVC PIPE
GREEN MOUNTAIN ROAD
H1B
ELEV. 965.4'
H2B
ELEV. 984.3'
310' x 2" PVC PIPE
ELEV. 1023.4'
H3B
ELEV. 1026.0'
H4B
S
H5
ELEV. 907.6'
1B
2B
3B
4B
G2
28928

7/6

DEPARTMENT OF ECOLOGY
FPSS/BASS/FISCAL OFFICE/CASHIERING SECTION

DATE: 07/27/93

CASHIERING RECEIPT
PAGE: 1 OF 1

RECEIVED FROM: WILLIAM RODGERS

AMOUNT: $110.00
DATE: 07/27/93
RECEIPT NO: 94-076209
CHECK/MO NO: 532

PHONE: (206) 459-6207
P.O. BOX 5128
LACEY, WA 98503-5128

PURPOSE: APPLICATION AND SURCHARGE

PERMIT NO:
MANIFEST NO:
CASHIER: TJON461

(For low-level surcharge only.)

NAMES:
1.
2.
3.
4.
5.
6.
7.
8.
9.

FOR ACCOUNTING PURPOSES:
CJ NO: 461C0081

RECEIPT CODING:

INV/CAT CD	ID/APPL NO	TYPE	AMOUNT	FUND DISTRIBUTION
		WRF	$100.00	001- -001- - - - - - - - - - - - - -02-85-000011
		GCA	$10.00	001- -001- - - - - - - - - - - - - -02-85-000010

STERNWHEELER PUBLISHING CO.
P. O. BOX 368
27 COWLITZ ST. W
CASTLE ROCK, WA 98611

Invoice #: 7767

Customer ID: 930

INVOICE

Bill to:

W.B. PETER RODGERS
930 S.W. ENGLEWOOD DRIVE
LAKE OSWEGO, OR 97034

Date		Terms
11/10/93		C.O.D.

Order	P.O. Number	Salesperson	Our Order
11/03/93		LRN HOUSE	

Req	Shp	B.O.	Item No.	Description	Price	Amount
2	2		LRN #498	NOTICE OF APPLICATION TO APPROPRIATE PUBLIC WATERS PUB: NOVEMBER 3 & 10, 1993	29.75	59.50
				Invoice subtotal		59.50
				Invoice total		59.50

PLEASE WRITE YOUR CUSTOMER ID NUMBER ON YOUR CHECK