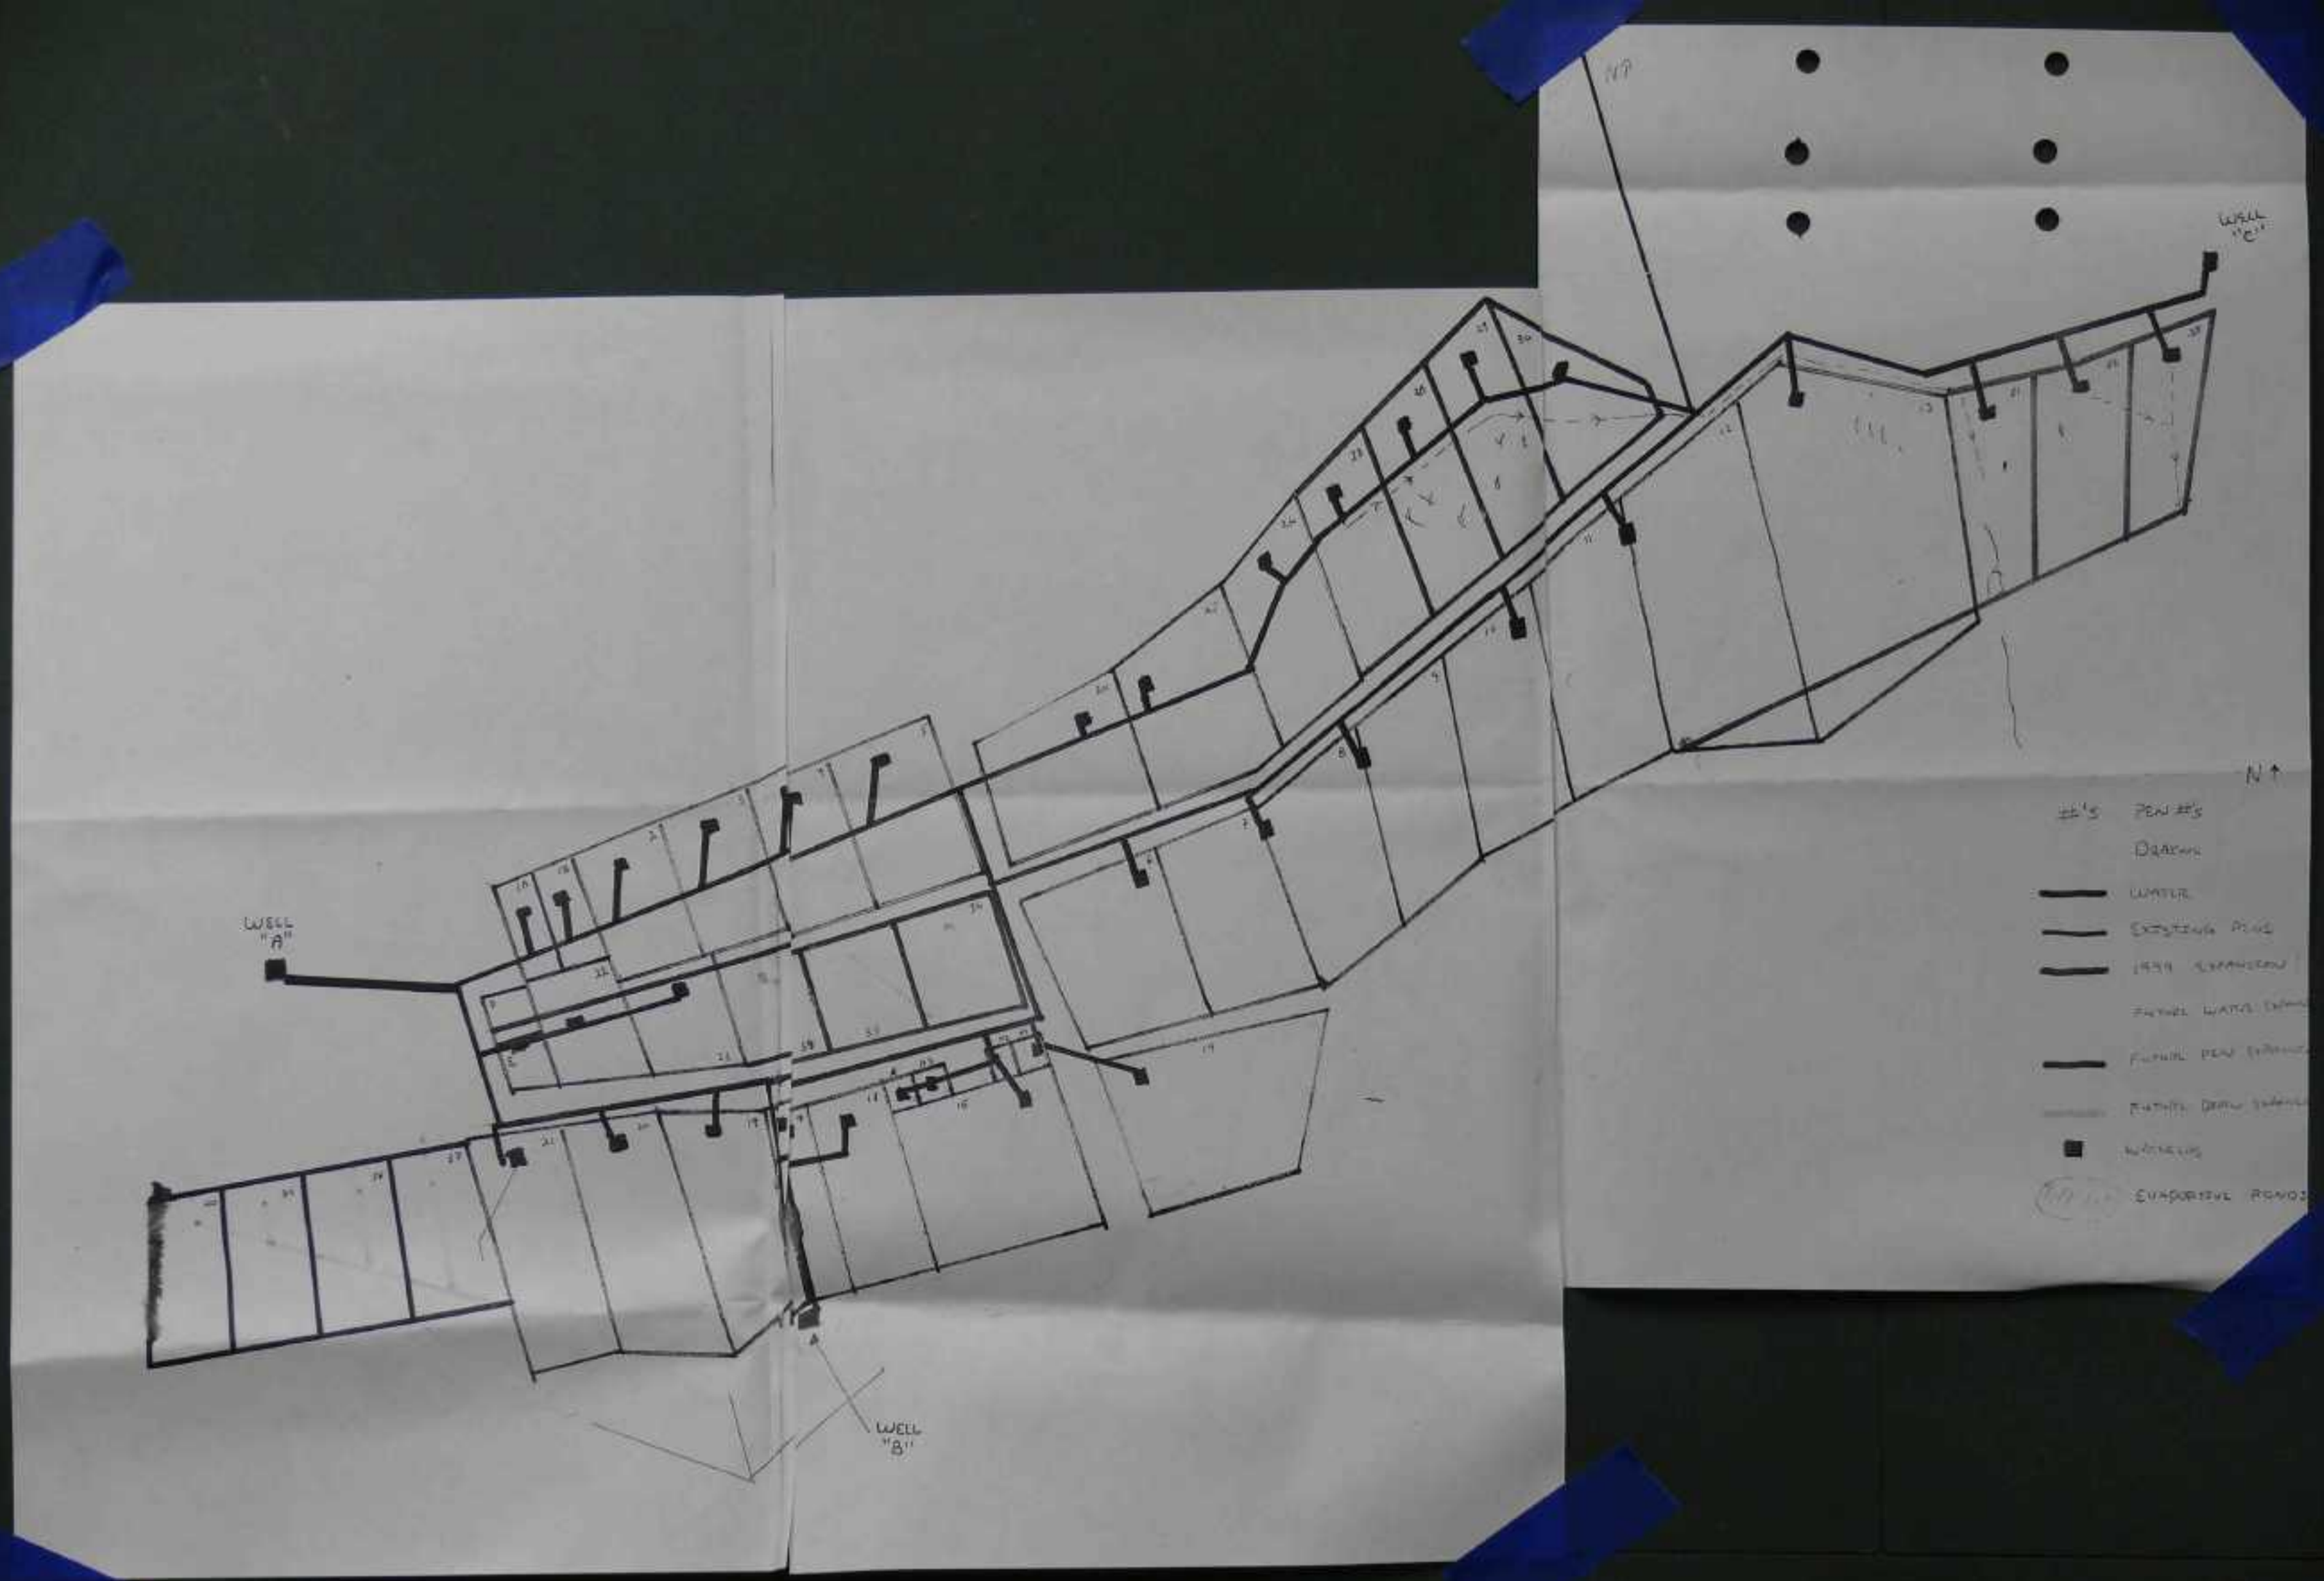
WELL "C"
WELL "A"
WELL "B"
N
PEN #'S
DRAWN
WATER
EXISTING PINE
1999 EXPANSION
EVAPORATIVE PONDS

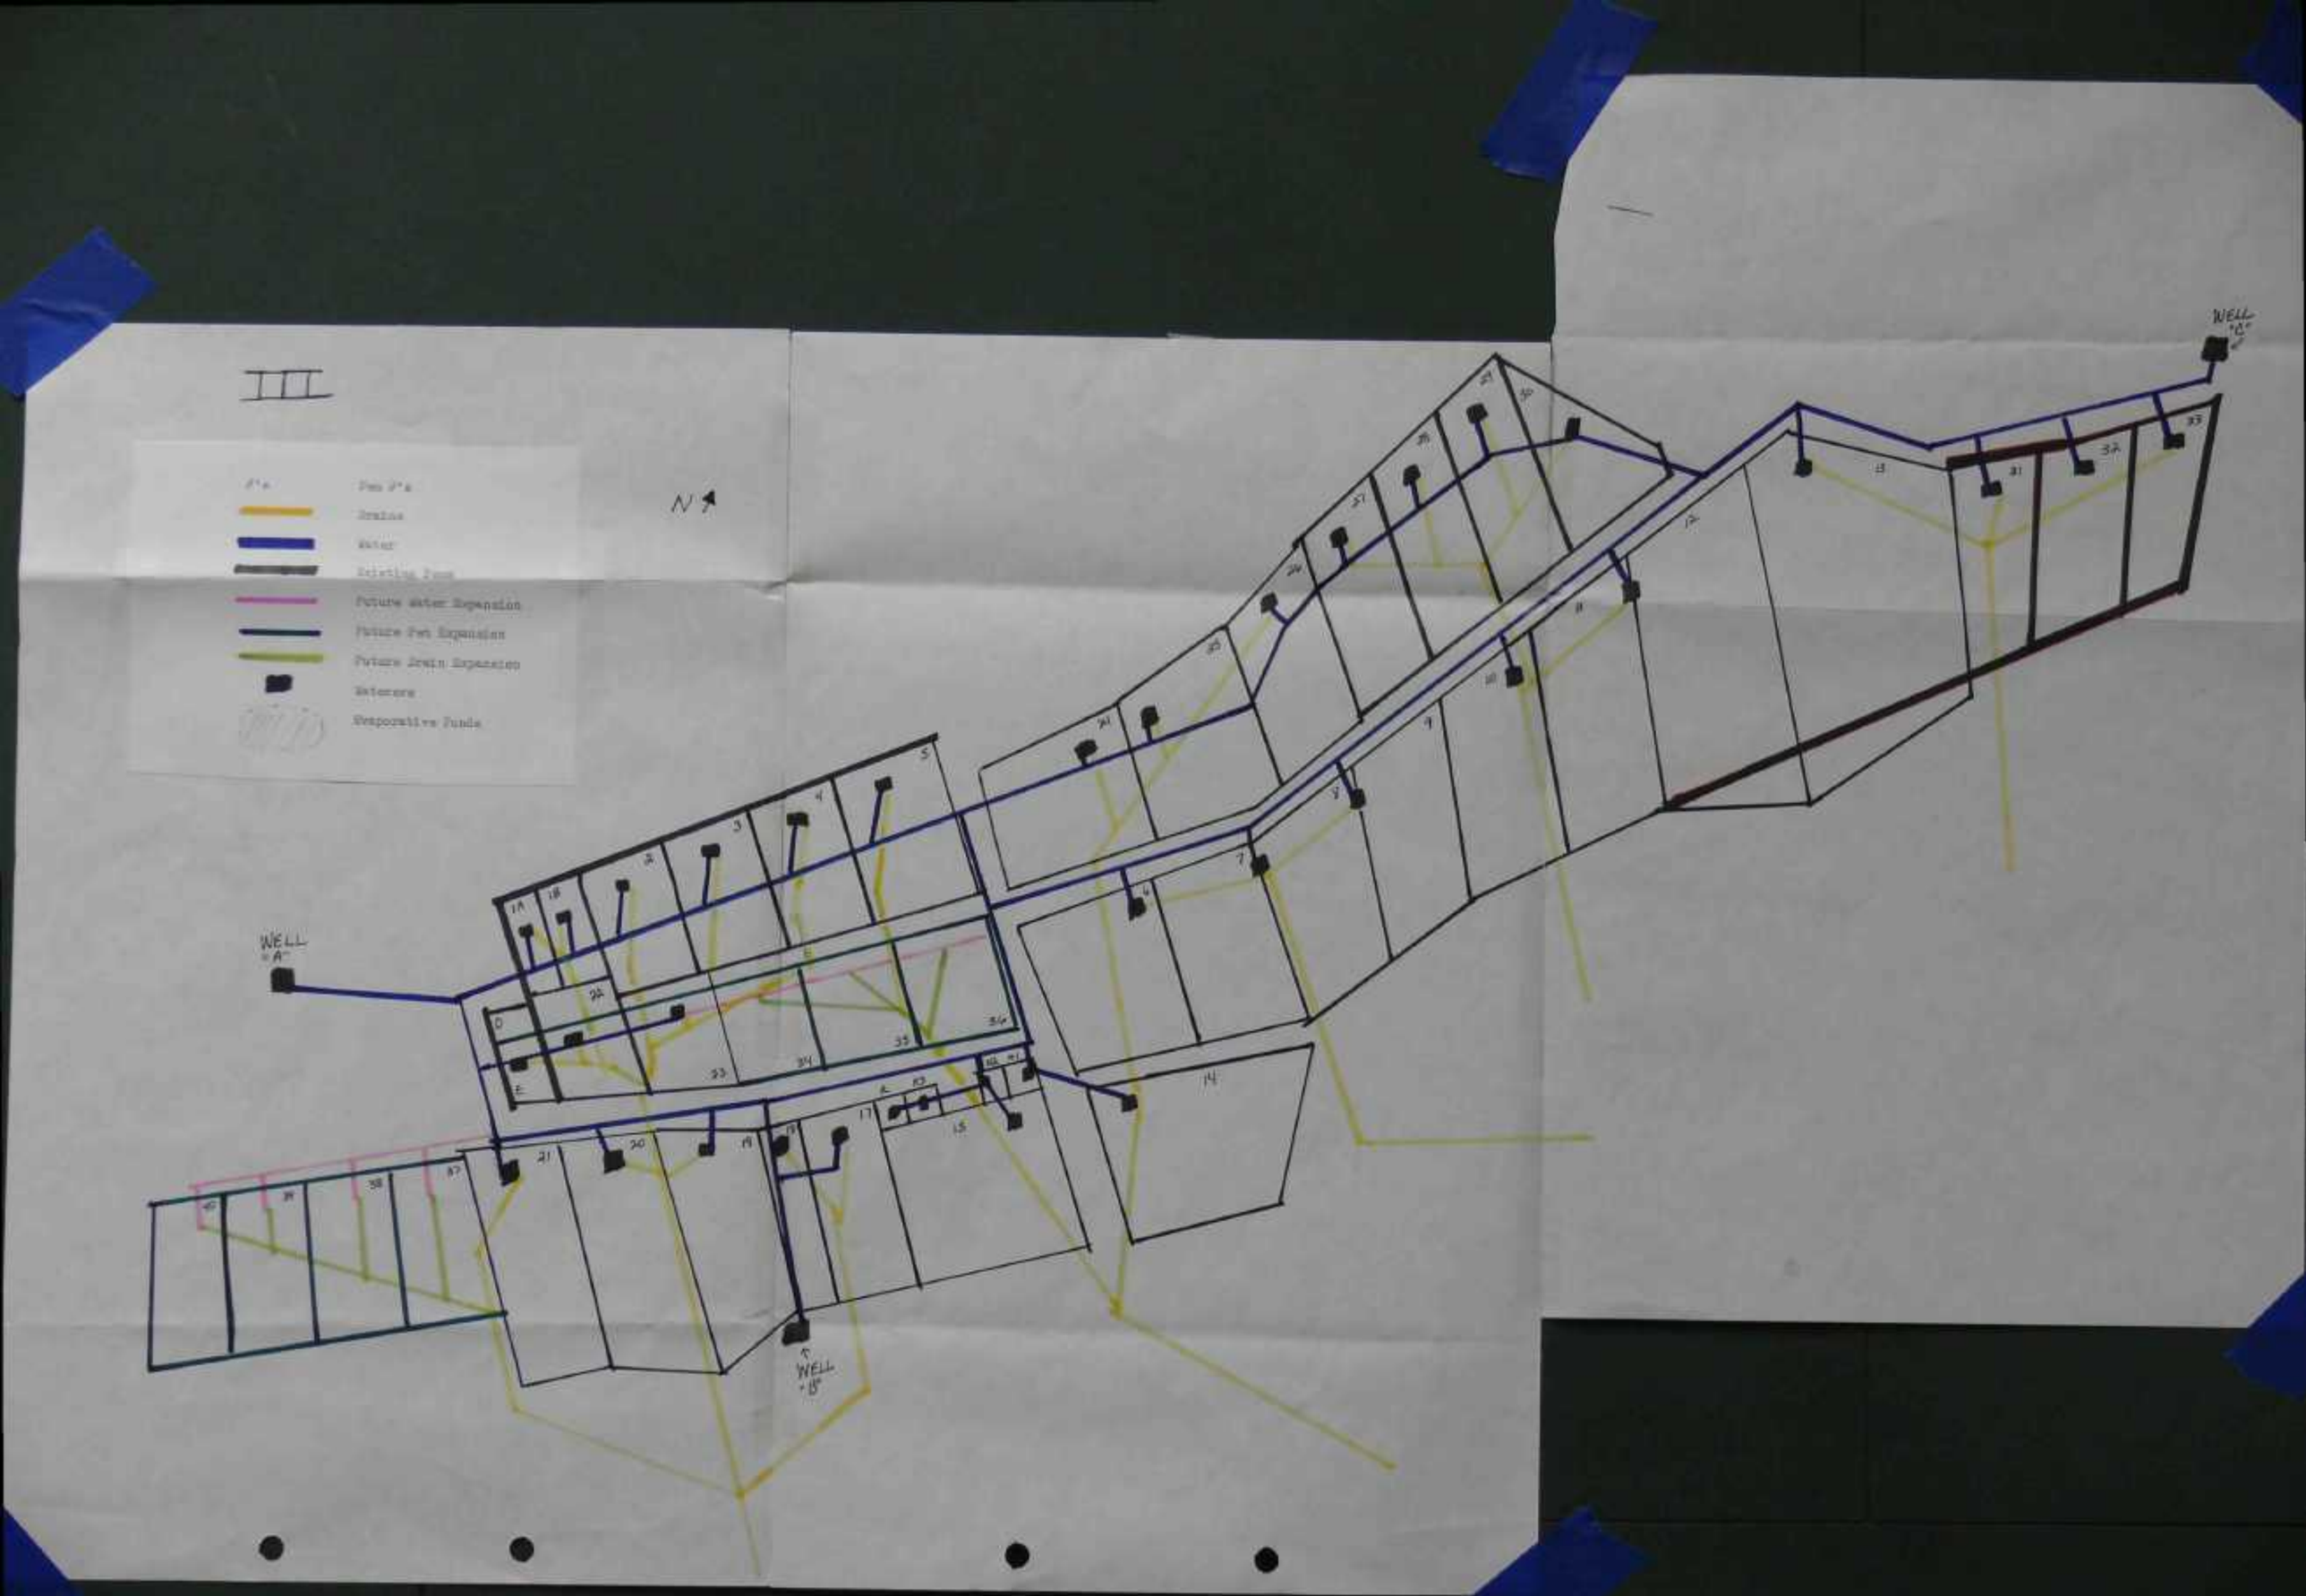
III
Gas
Water
Future Water Expansion
Future Gas Expansion
Future Drain Expansion
Interceptors
Evaporative Ponds
N
WELL "A"
WELL "B"
WELL "C"