12/92

County Clallam
WRIA 18

WATER RIGHT APPLICATION
FIELD EXAMINATION CHECK LIST

62-28695
APPLICATION NO.

Paul P. Cronauer
APPLICANT

POD LOCATION:

S. 18 T. 30 R. 4W.
(SECTION)

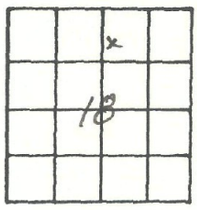

(¼, ¼)
NW NE
18

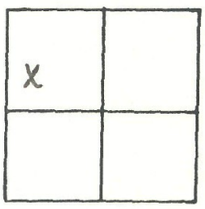

PROJECT STATUS:

[ ] Proposed
[X] Partially Constructed
[ ] Existing and In Use
[ ] Expansion of Existing System

DESCRIPTION OF WATER DELIVERY SYSTEM: 1½ HP pump to 1¼" pipe

Pump: (Type) _____ (H.P.) _____ (Capacity) ~~22~~ 22gpm

System Pressure: _____

PROPOSED USE(S):

[ ] Industrial
[ ] Municipal
[X] Domestic Multiple 2 homes
[ ] Irrigation
[ ] Stockwater
[ ] Fish Propagation
[ ] Beautification
[ ] Recreation
[ ] Wildlife Refuge
[ ] Power Generation
[ ] Other _____

USE DETAILS:

Crop Type _____ Use Season _____

Acreage: (Present) _____ (Planned) _____ (Feasable) _____

Number of Services _____ (Type) _____

Estimated Population of _____ for the year _____

COMMENTS: Exempt Well in DQPA

OK TO send Public Notice VW 12/12/92

OTHER USES FROM THIS SOURCE: _____

_____

_____

OTHER WATER RIGHTS [ ] APPURTENANT TO THIS LAND OR [ ] FROM THIS STREAM:

_____

_____

_____

PROXIMITY TO EXISTING WELLS, SPRINGS, STREAMS, ETC.: _____

_____

_____

FLOW [ ] MEASUREMENT OR [ ] ESTIMATE _____ (CFS or GPM)

FAMILY FARM: [ ] Yes [ ] No

Date Waiver Sent to Applicant: _____
Date Signed Waiver Received: _____

FISHERIES COMMENTS: _____

_____

_____

WILDLIFE COMMENTS: _____

_____

_____

PROTEST PERIOD EXPIRES: _____ PROTESTED: [ ] Yes [ ] No

COMMENTS REGARDING PROTEST: _____

_____

_____

_____

_____

_____

RESEARCH CHECKLIST

[ ] Instream Resources Protection Program [ ] Surface Water Source Limitations

[ ] Closure [ ] Low Flow _____ CFS

[X] Metsker [X] Well Logs [ ] Waste Discharge

[X] Computer Printouts [X] Claims Registry [X] Copy to DSHS

SEPA: [X] Exempt [ ] DNS [ ] Final EIS Date of SEPA Action: _____

Examiner: _____ Date of Exam: _____

FOR SALE BY

METSKER MAPS

111 SEVENTH ST., TACOMA, WASHINGTON
1222 THIRD AVE., SEATTLE, WASHINGTON

SCALE 2" = 1 MILE
DATE JAN. 1970

TOWNSHIP CLA

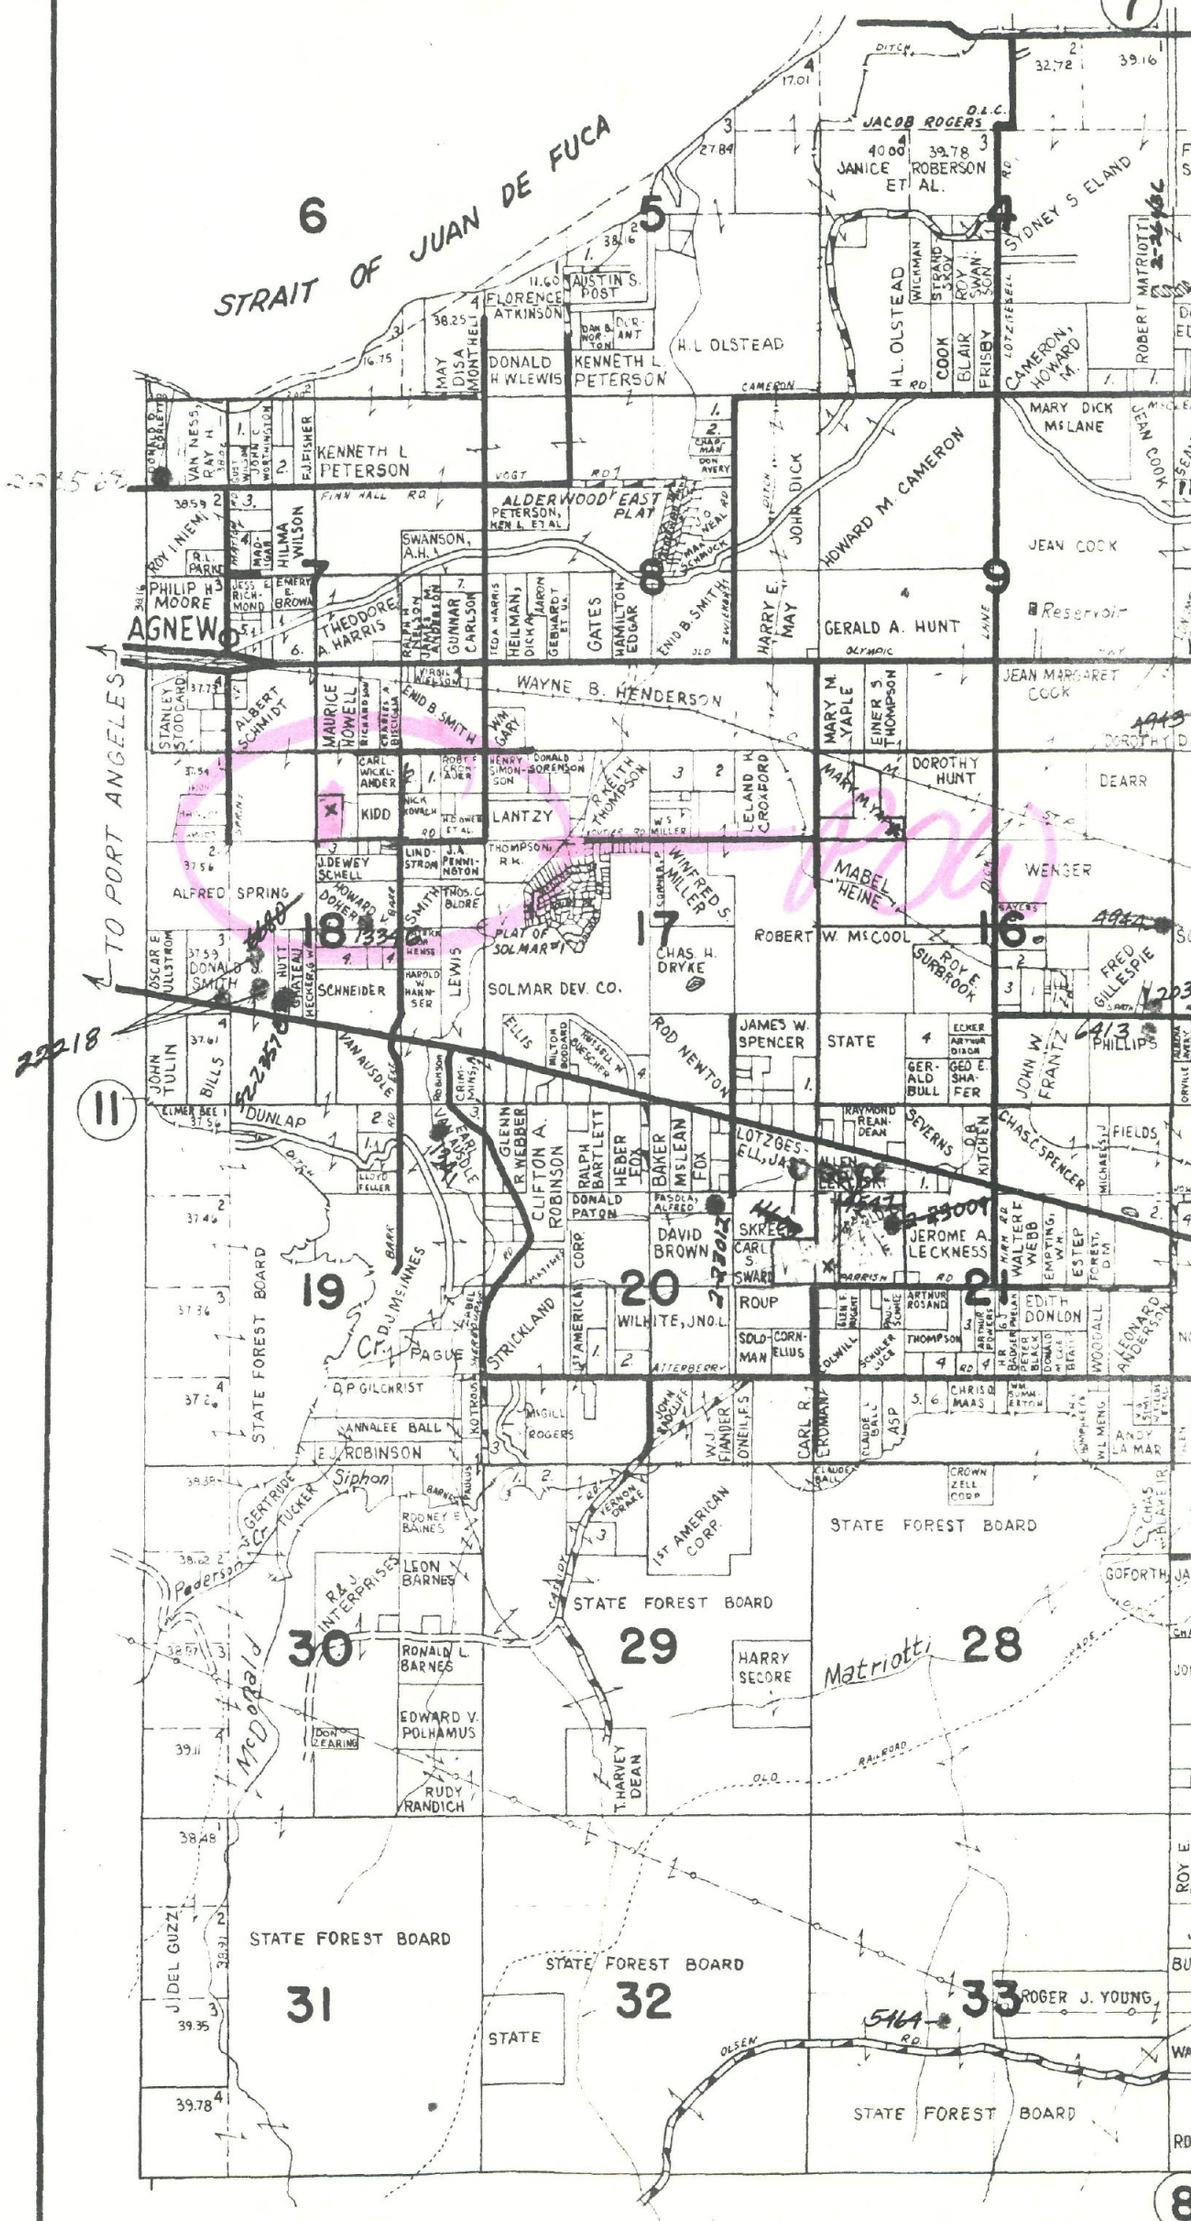

COPYRIGHT BY THOS. C. METSKER

651588

651588

BASIS OF BEARING

The basis of bearing for this survey is N 89°36'57" E along the East line of the N.E. 1/4 of Sec. 18, T. 30N., R. 4W., W.M. as shown on that Short Plat recorded in Vol. 3 of Short Plats, at Pg. 13, Clallam County Records, Clallam County, Washington.

SURVEY METHODS

This survey was performed using a Geodimeter certified and employing a 20 Sec. G.T.S. 3B Total-Robot Station.

LEGAL DESCRIPTION

The E. 1/2 of the S.E. 1/4 of the N.E. 1/4 of the N.E. 1/4 of the S.E. 1/4 of Sec. 18, T. 30N., R. 4W., W.M. Clallam County, Washington. Situate in Clallam County, State of Washington.

SUBJECT TO any easements, Right-of-ways, or restrictions of record.

HOMEOWNER'S ASSOCIATION

Pursuant to Sec. 58.17.060, the proposed gravel roads and common facilities shall be maintained by a Homeowner's Association. Said Association by-laws and articles of incorporation are filed in the 418 of Deeds, on Pg. 181 under Auditor's File No. 651588.

CONDITIONS OF APPROVAL

Special subdivision covenants imposed upon the lots 2 and 3. Inquire of Clallam County Environmental Health Division for additional information.

NOTES:

No portion of this subdivision may be altered, amended, deleted, added to, or changed by any owner except by the final subdivision procedures set forth in Clallam County Code, Chapter 58.17.

All lots of this subdivision shall be a water hook-up only, requiring a change in zoning laws for a period of 10 years from the date of recording of this short plat.

Driveways shall conform to Clallam County Roading Code or they won't.

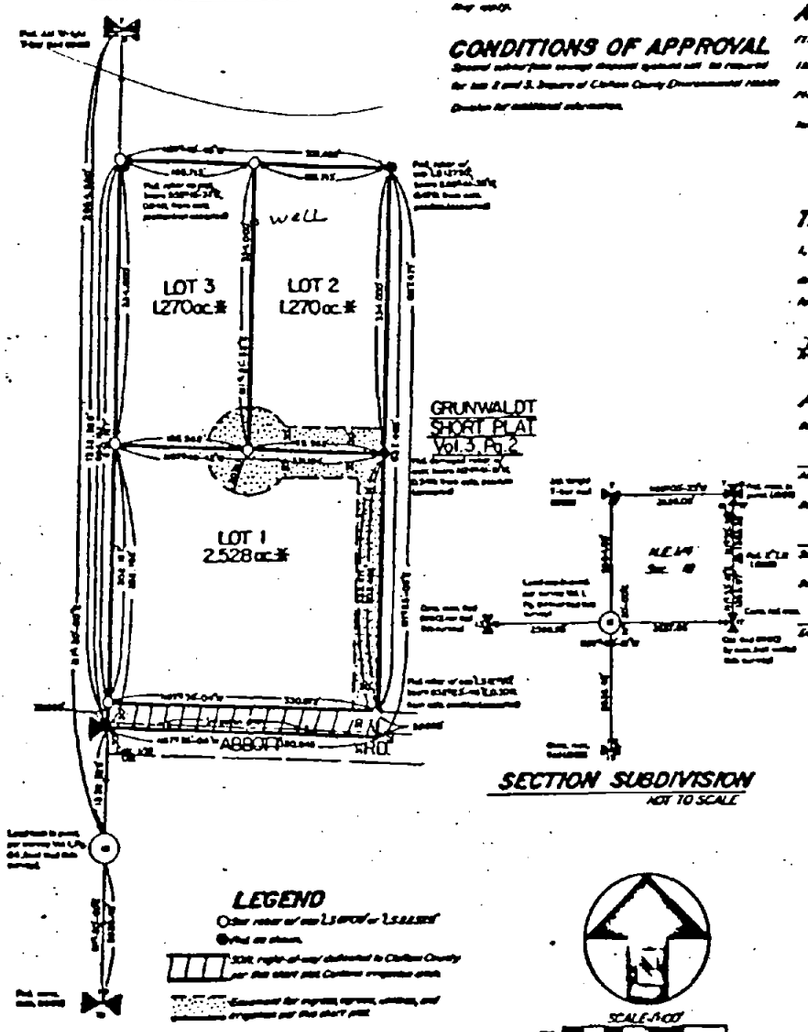

SECTION SUBDIVISION
NOT TO SCALE

LEGEND

Other corner of one 1/2 acre or 1 1/2 acre

Iron rod as shown.

30ft. right-of-way dedicated to Clallam County per this short plat. Contains irregular width.

Easement for ingress, egress, utilities, and drainage per this short plat.

* NOTE: Acreages include all areas and R/W's of record.

SCALE: FEET
0 30 100 200
BAR SCALE

SURVEYOR'S CERTIFICATE

This plat correctly represents a survey made by me or under my direction in conformance with the requirements of the Survey Recording Act and the monuments exist as shown at the request of Robert Blythe Waggoner.

Certificate No. 8888

AUDITOR'S CERTIFICATE

Filed for record this 24th day of May, 1991, at 12:48 P.M. in Vol. 21 of Short Plats, at Pg. 77, Records of Clallam County, Washington, at the request of David Cummins and Associates P.S.

Deputy County Auditor

TREASURER'S CERTIFICATE

I, Ruth M. Gruber, Treasurer of Clallam County, Washington, do hereby certify that all the taxes on this property are fully paid up to and including the year 1991.

Ruth M. Gruber Nancy McElyea
Treasurer Deputy

APPROVALS

Date 5-24-91 Surveyor

Date May 24 Administrator

Date 17 May Chairman

Date Jack H. Hayes Engineer

DEDICATION

I, Robert Blythe Waggoner, do my separate estate, hereby give my consent to this short plat and agree to a waiver of indemnification agreement for all claims against any governmental authority which may be occasioned to any other land or person by the established construction, drainage, or maintenance of said roads or other utilities authorized by the county in relation to this property. I also grant the 10' access easements as one of the easements indicated for ingress, egress, and utilities.

Robert Blythe Waggoner

ACKNOWLEDGEMENT

State of Washington } s.s.
County of Clallam }

This is to certify that on this 24th day of May, 1991, before me, the undersigned, a notary public, personally appeared, Robert Blythe Waggoner, to me known to be the person who executed the foregoing instrument and acknowledged to me that he signed the same as his free and voluntary act. In witness whereof I have hereunto set my hand and affixed my official seal on the day and year first above written.

By Commission Expires 1-15-92 Virginia Young
Notary Public in and for the State of Washington residing at Sequim

651588

SHORT PLAT
OF A PORTION OF
N.W.1/4,N.E.1/4,Sec.18,T.30N.,R.4N.,W.M.

CLALLAM COUNTY, WASHINGTON

for

Robert Blythe Waggoner

Surveyed By

David Cummins and Associates P.S.

Sequim, Washington January,1991

Job No. 1-18-30-4-888

Vol 21 PAGE 77

223 East Fourth Street
Port Angeles, WA 98362
(206) 452-7831 ext 321

SHORT PLAT APPLICATION
PLOT PLAN

LDV -

457-8389

When completed, this form becomes part of the permit application numbered above.

APPLICANT NAME

Draw a scaled or dimensioned plot plan of the proposed site. Include all applicable items listed in instructions.

NORTH
SCALE: 1"= 100'

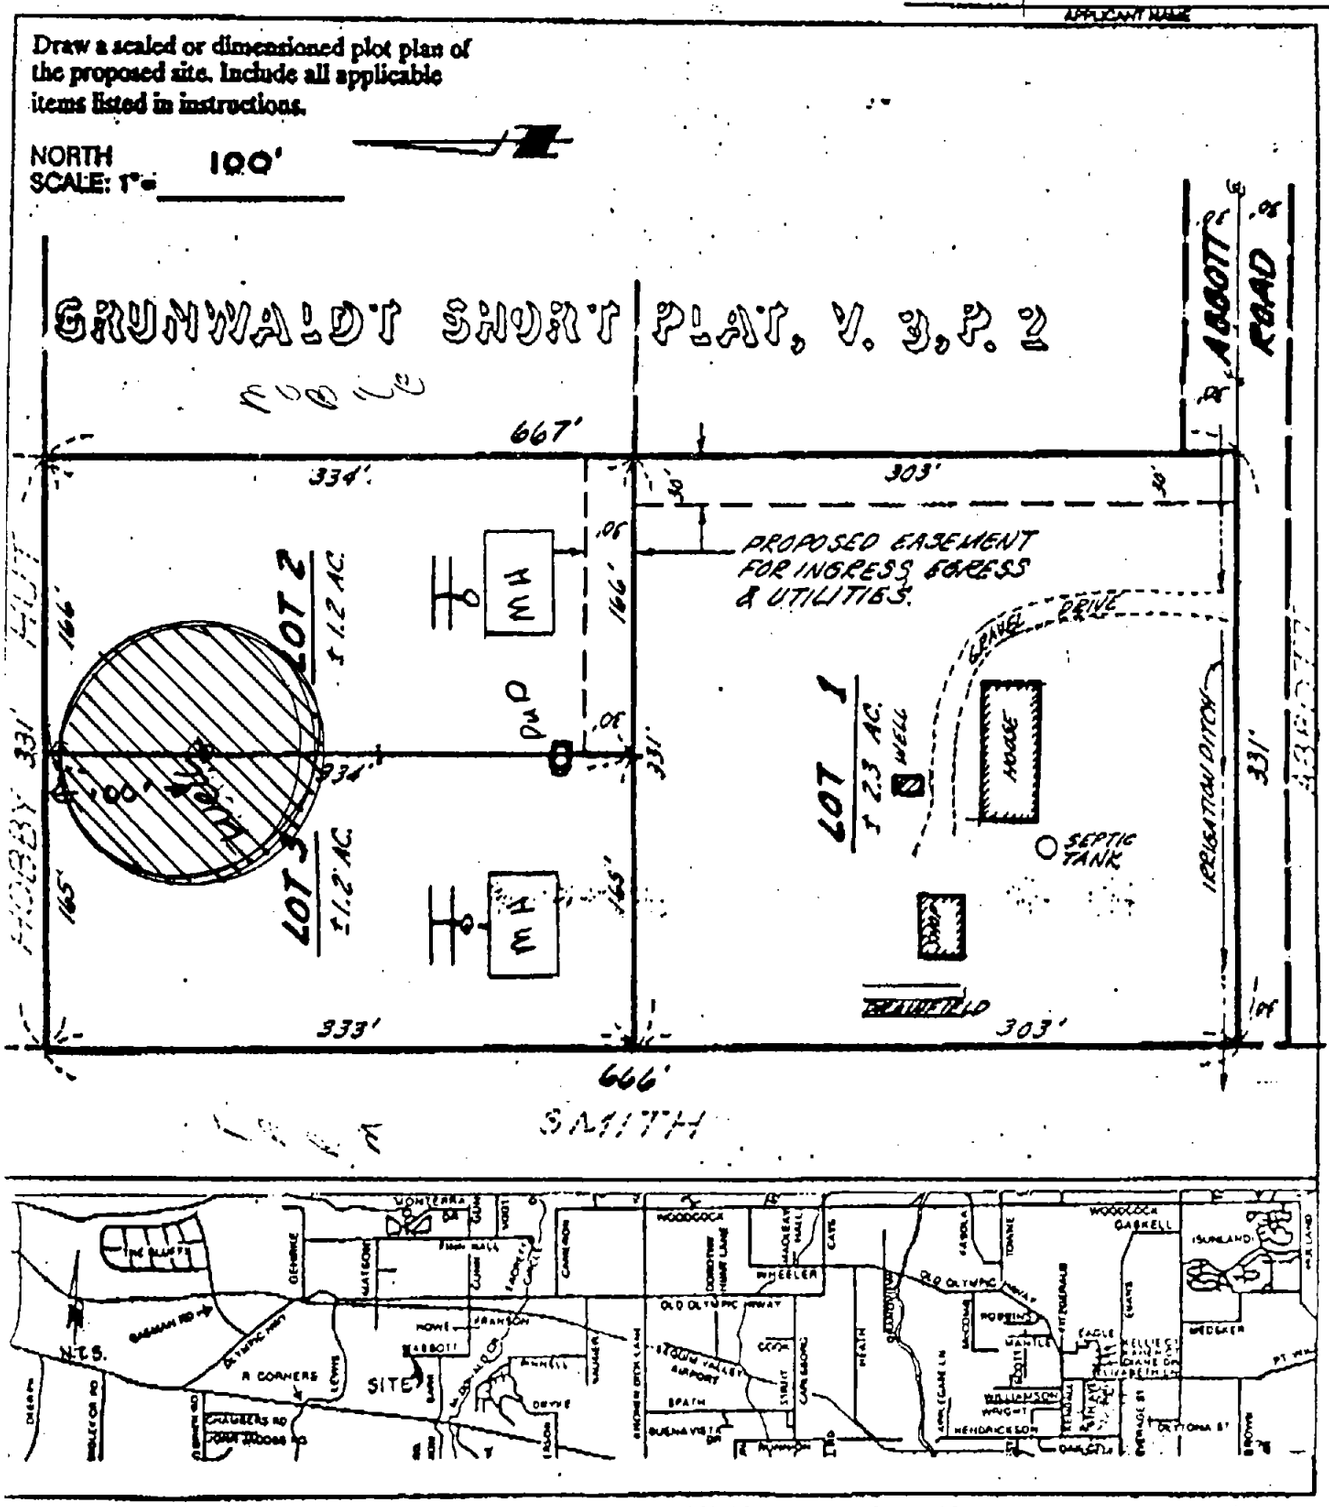

PLEASE SHOW THE FOLLOWING INFORMATION:

Location and dimensions of proposed short plat boundary lines and interior lot lines. Location of existing structures, (wells, drainfields, driveway), property lines, legal access, easements, names of adjacent property owners, and any other significant natural features (water bodies, ravines, topography, etc...). Also identify width of all road right-of-ways.

by a circle (O) the locations of other wells or works within a quarter of a mile.
Indicate traveling directions from nearest town in space below.

Head through Sequim, Washington, about 5 miles west to the McDonald Creek Bridge. Take a right from Highway 101 onto Barr Road, drive appro ½ mile. Barr Road continues to the right, however you take a sharp left, this will put you on Abbott Road(this is a dead end) Follow road to the end. The Property lies to the right hand side approximatley 2 blocks down Abbott Road

Detach here

Fold along scale

FEET 0 400 800 1,200 1,600 2,000 2,400 2,800 3,200 3,600 4,000 4,400 4,800 5,200

Detach this scale at the performation. fold excess paper under or cut off excess by cutting along the scale line. This scale corresponds to the SECTION MAP above. You can read feet directly from this scale to outline property and locate points of diversion or withdrawal on the SECTION MAP. Enclose this map along with the application and $10.00 examination fee.

ECY 040-1-14
Rev. 8.91 F

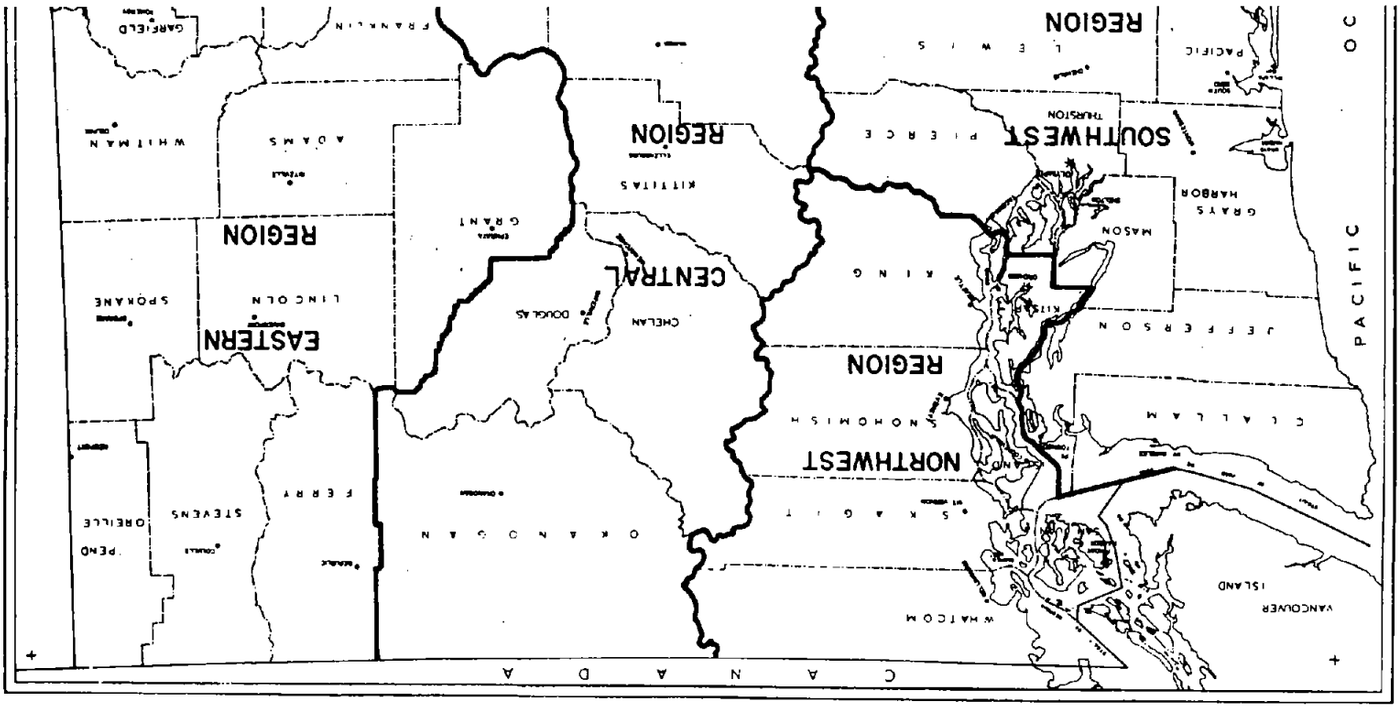

26 OCT 92

WATER WELL REPORT
STATE OF WASHINGTON

Start Card No. 203997
Water Right Permit No.

(1) OWNER: Name CRONAUER PAUL Address 202 ABBOT RD. PORT ANGELES, WA. 98362-

(2) LOCATION OF WELL: County CLALLAM - NE 1/4 NW 1/4 Sec 18 T 30 N., R 4 W WM
(2a) STREET ADDRESS OF WELL (or nearest address) SAME

(3) PROPOSED USE: DOMESTIC

(4) TYPE OF WORK: Owner's Number of well (If more than one)
NEW WELL Method: ROTARY

(5) DIMENSIONS: Diameter of well 6 inches
Drilled 121 ft. Depth of completed well 121 ft.

(6) CONSTRUCTION DETAILS:
Casing installed: 6 " Dia. from 01 ft. to 116 ft.
WELDED " Dia. from ft. to ft.
" Dia. from ft. to ft.

Perforations: NO
Type of perforator used
SIZE of perforations in. by in.
perforations from ft. to ft.
perforations from ft. to ft.
perforations from ft. to ft.

Screens: YES
Manufacturer's Name COOK
Type SLOTTED Model No.
Diam. 5 slot size 20 from 116 ft. to 121 ft.
Diam. slot size from ft. to ft.

Gravel packed: NO Size of gravel
Gravel placed from ft. to ft.

Surface seal: YES To what depth? 18 ft.
Material used in seal BENTONITE
Did any strata contain unusable water? NO
Type of water? Depth of strata ft.
Method of sealing strata off NONE

(7) PUMP: Manufacturer's Name
Type NONE H.P.

(8) WATER LEVELS: Land-surface elevation above mean sea level ... ft.
Static level 65 ft. below top of well Date 10/16/92
Artesian Pressure lbs. per square inch Date
Artesian water controlled by NOT ARTESIAN

(9) WELL TESTS: Drawdown is amount water level is lowered below static level.
Was a pump test made? NO If yes, by whom?
Yield: gal./min with ft. drawdown after hrs.

Recovery data

Time	Water Level	Time	Water Level	Time	Water Level

Date of test / /
Bailer test gal/min. ft. drawdown after hrs.
Air test 60 gal/min. w/ stem set at 110 ft. for 1+ hrs.
Artesian flow g.p.m. Date
Temperature of water Was a chemical analysis made? NO

(10) WELL LOG

Formation: Describe by color, character, size of material and structure, and show thickness of aquifers and the kind and nature of the material in each stratum penetrated, with at least one entry for each change in formation.

MATERIAL	FROM	TO
TOPSOIL	0	2
BROWN SAND LOAM	2	35
BROWN SAND&GRAV	35	76
GRAY CLAY	76	110
BROWN SAND&GRAV WATER BEARING	110	121

Work started 10/16/92 Completed 10/16/92

WELL CONSTRUCTOR CERTIFICATION:
I constructed and/or accept responsibility for construction of this well, and its compliance with all Washington well construction standards. Materials used and the information reported above are true to my best knowledge and belief.

NAME LOUIE'S WELL DRILLING,INC
(Person, firm, or corporation) (Type or print)

ADDRESS 363 S BARR RD PORTANGELES

[SIGNED] Bob Tillis License No. 0868

Contractor's
Registration No. LOUIEWD137PW Date 10/19/92

| | | |

CHRISTINE O. GREGOIRE
Director

STATE OF WASHINGTON
DEPARTMENT OF ECOLOGY
7272 Cleanwater Lane, LU-11 • Olympia, Washington 98504-6811 • (206) 753-2353

February 1, 1993

Paul P. Cronauer
PO Box 282
Pt Angeles, Washington 98362-0282

Dear Mr. Cronauer:

Re: Ground Water Application No. G 2-28695

We acknowledge receipt of your affidavits of publication of notice in connection with the above-numbered applications.

The water codes require that no action be taken toward issuance of a permit earlier than thirty (30) days after the last date of publication. This period of time is allowed for filing any protests or objections.

A site investigation will be made by this office before we issue a permit decision. In light of our water right backlog, we estimate it will be about 18 months after receipt of your application before we are able to conduct the site investigation.

Sincerely,

Sheri Fox

Sheri Fox
Water Resources

SF:th(12A)

In the Superior Court of the State of Washington for Clallam County

Affidavit of Publication

STATE OF WASHINGTON }
COUNTY OF CLALLAM } ss.

The undersigned being first duly sworn on oath, deposes and says:

That she is authorized to and does make this affidavit for and on behalf of Peninsula Daily News, a corporation, and that the following statements of fact are within her personal and actual knowledge.

That said corporation is the owner and publisher of the Peninsula Daily News published in Clallam County, and has been approved as a legal newspaper by order of the Superior Court of said Clallam County of the State of Washington.

That the annexed is a true copy of a

Notice of Application

Inv #89191

as it was published in regular issues (and not in supplement form) of said newspaper on

Jan. 15, 22, 1993

and that said newspaper was regularly distributed to its subscribers during all of said period. That the full amount of the fee charged for the foregoing publication is $ 42.91 at the rate of

$ 6.13 per column inch

Marie J. Dalton

Subscribed and sworn to before me this 27th day of Jan. 1993

Janice L Sutter

Notary Public in and for the State of Washington residing at Port Angeles.

STATE OF WASHINGTON
DEPARTMENT OF ECOLOGY
NOTICE OF APPLICATION
TO APPROPRIATE
PUBLIC WATERS

TAKE NOTICE: That Paul P. Cronauer of Port Angeles, Washington on December 3, 1992 under Application No. G2-28695 filed for permit to appropriate public waters, subject to existing rights, from a well in the amount of 50 gallons per minute as needed year round each year, for multiple domestic supply. The source of the proposed appropriation is located within NW¼ NE¼ of Section 18, Township 30 N., Range 4W, W.M., in Clallam County.

Protests or objections to approval of this application must include a detailed statement of the basis for objections; protests must be accompanied by a two dollar ($2.00) recording fee and filed with the Department of Ecology, at the address shown below, within thirty (30) days from January 22, 1993.

DEPARTMENT OF ECOLOGY
PO Box 47775
Olympia, WA 98504-7775

Pub.: Jan. 15, 22, 1993.

affidavit OK
2/2/93
SF

RECEIVED
1/29/93

Paul P. Cronauer
P. O. Box 282
Port Angeles WA 98362
January 29, 1993

Department of Ecology
Attn: Sheri Fox
7272 Cleanwater Lane LU-11
Olympia WA 98504-6811

Re: Affidavit of Publication for
Application # G 2-28695

Dear Sheri:

Please find enclosed the original Affidavit of Publication for the Abbott Road property located in the NW 1/4, NE 1/4 of Section 18, Township 30N., Range 4W, W.M., in Clallam County, Ground Water Application Number G 2-28695.

If you should have any further questions, please feel free to leave a message with my secretary at (206) 457-6897 or drop me a letter.

Sincerely,

Stacy L. Marvin for PPC

Paul P. Cronauer
\wp51\private\Ecology.ltr

ppc/slm
Enclosures

CHRISTINE O. GREGOIRE
Director

STATE OF WASHINGTON
DEPARTMENT OF ECOLOGY
7272 Cleanwater Lane, LU-11 • Olympia, Washington 98504-6811 • (206) 753-2353

December 21, 1992

Paul P. Cronauer
PO Box 282
Pt Angeles, Washington 98362-0282

Dear Mr. Cronauer:

Re: Ground Water Application No. G 2-28695

Your application for the appropriation of water has been assigned the above-referenced number. Please refer to this number in future correspondence.

Enclosed is a notice of your application which must be published once a week for two consecutive weeks in a qualified legal newspaper of general circulation in the County or Counties is which the storage, diversion, and use is to be made and in other newspapers as directed. A list of these newspapers in your county is enclosed. The applicant is responsible for the payment of the publication. Please read the notice carefully to make sure it is correct. Should you find an error, please return the notice to our office for correction.

You should mail or deliver the enclosed notice to a newspaper regarding publication as soon as possible. When you receive the affidavit of publication with the news clipping from the newspaper, please forward the original to this office promptly.

Since your application is for service of more than one residence, it is considered a public water supply. Public water supply systems are required to be approved by either the Local Health department or the Department of Social and Health Services (DSHS), depending upon system size. If you have not already done so, I suggest that you contact your local Health Department or Department of Social and Health Services, Water Supply and Waste Section, Olympia, Washington, for further information.

A site investigation will be made by this office before we issue a permit decision. In light of our water right backlog, we estimate it will be about 18 months after receipt of your application before we are able to conduct the site investigation.

Sincerely,

Sheri Fox
Water Resources

SF:th
Enclosure

STATE OF WASHINGTON
DEPARTMENT OF ECOLOGY

NOTICE OF APPLICATION TO APPROPRIATE PUBLIC WATERS

TAKE NOTICE:

That Paul P. Cronauer

of Pt. Angeles, Washington on December 3, 1992 under

Application No. G2-28695 filed for permit to appropriate public waters, subject to existing rights,

from a well

in the amount of 50 gallons per minute as needed year round

each year, for multiple domestic supply

The source of the proposed appropriation is located within NW¼ NE¼

of Section 18, Township 30 N., Range 4W W.M., in Clallam County.

Protests or objections to approval of this application must include a detailed statement of the basis for objections; protests must be accompanied by a two dollar ($2.00) recording fee and filed with the Department of Ecology, at the address shown below, within thirty (30) days from

(Last date of publication to be entered above by publisher)

* Notice must be published once a week for two consecutive weeks.

Dept. of Ecology
P.O. Box 47775
Olympia, Wa 98504-7775

NOTICE

ECY 040-1-1
Rev. 2-79

FOR SALE BY

METSKER MAPS

1111 SO. TE[illegible]H ST., TACOMA, WASHINGTON
1222 TH[illegible]AVE., SEATTLE, WASHINGTON

SCALE 2" = 1 MILE
DATED JAN 1970

CLA

7

STRAIT OF JUAN DE FUCA

TO PORT ANGELES

JACOB ROGERS D.L.C.

JANICE ET AL. ROBERSON

SYDNEY S ELAND

H.L. OLSTEAD

AUSTIN S. POST

FLORENCE ATKINSON

DONALD H. WLEWIS

KENNETH L PETERSON

CAMERON, HOWARD M.

ROBERT MATRIOTTI

MARY DICK McLANE

JEAN COOK

HOWARD M. CAMERON

JOHN DICK

HARRY E. MAY

GERALD A. HUNT

Reservoir

ALDERWOOD EAST PLAT

PETERSON, KEN L. ET AL

SWANSON, A.H.A

THEODORE A. HARRIS

GUNNAR CARLSON

GATES

HAMILTON EDGAR

PHILIP H. MOORE

AGNEW

WAYNE B. HENDERSON

JEAN MARGARET COOK

DOROTHY HUNT

DEARR

WENGER

MABEL HEINE

ROBERT W. McCOOL

ROY E. SURBROOK

FRED GILLESPIE

JOHN W. FRANTZ

PHILLIPS

CHAS. C. SPENCER

FIELDS

EDITH DONLON

WOODALL

LEONARD ANDERSON

ANDY LA MAR

WALTER E. WEBB

JEROME A. LECKNESS

EMPTING, W.H.

ESTEP

FOREST D.M.

ALFRED SPRING

KIDD

LANTZY

J. DEWEY SCHELL

LINDSTROM

J.A. PENNINGTON

THOS. C. BLORE

HOWARD DONER

SMITH

SCHNEIDER

LEWIS

PLAT OF SOLMAR

SOLMAR DEV. CO.

CHAS. H. DRYKE

WINFRED S. MILLER

ROD NEWTON

JAMES W. SPENCER

STATE

GERALD BULL

GEO. E. SHAFER

OSCAR E. ULLSTROM

DONALD G. SMITH

NUTT

CHATEAU

HECKEL

JOHN TULIN

BILLS

DUNLAP

VAN AUSDLE

ELLIS

CRIM

EARL EARDLEY

GLENN R. WEBBER

CLIFTON A. ROBINSON

RALPH BARTLETT

HEBER EDY

BAKER

McLEAN

FOX

DONALD PATON

DAVID BROWN

SKREDE

CARL S. SWARD

ROUP

WILHITE, JNO. L.

STRICKLAND

AMERICAN CORP.

PAGUE

Cr.

DES MOINES

CREEK

STATE FOREST BOARD

Q.P. GILCHRIST

ANNALEE BALL

E.J. ROBINSON

Siphon

GERTRUDE

TUCKER

Pederson

McDonald

R & J ENTERPRISES

LEON BARNES

RONALD L. BARNES

EDWARD V. POLHAMUS

RUDY RANDICH

HARRY SECORE

THARVEY DEAN

Matriotti

GOFORTH

CHAS. BLAKE JR.

J. DEL GUZZI

STATE

ROGER J. YOUNG

OLSEN RD.

5464

22218

COPYRIGHT BY THOS. C. METSKER

SECTION MAP

Sec. ..... **Twp.** ..... **N. R.** .....

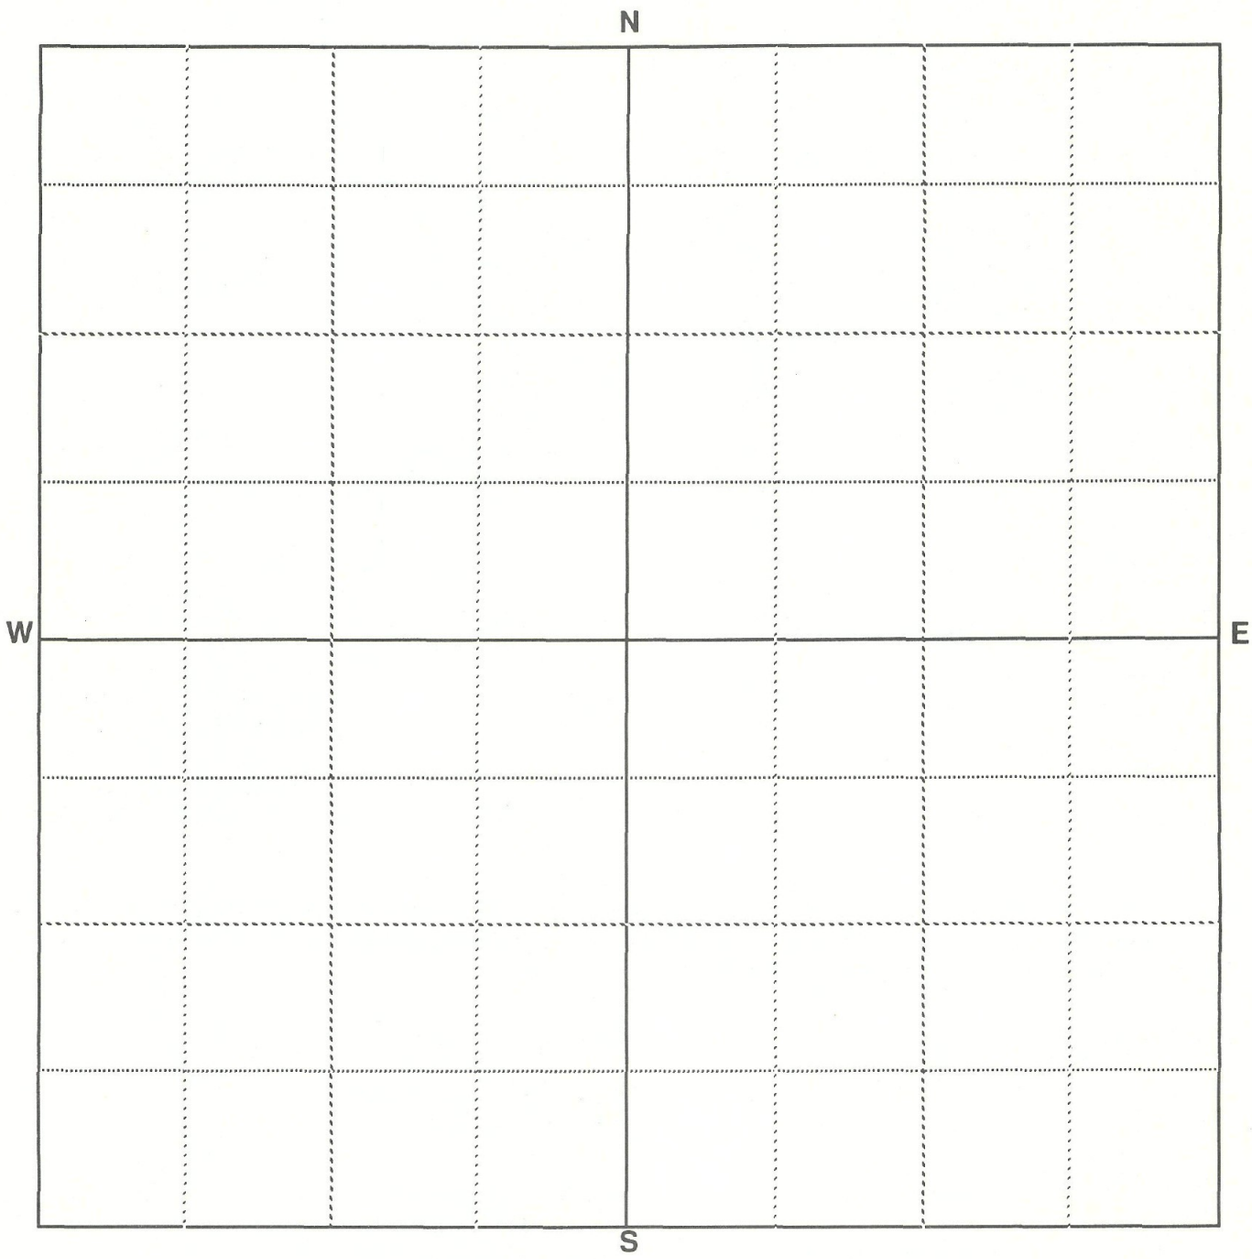

Scale: 1 inch = 800 feet (each small square = 10 acres)

Show by a cross (X) the location of point of diversion (surface water source) or point of withdrawal (ground water source). For ground water applications, show by a circle (O) the locations of other wells or works within a quarter of a mile.

Indicate traveling directions from nearest town in space below.

Head through Sequim, Washington, about 5 miles west to the McDonald Creek Bridge. Take a right from Highway 101 onto Barr Road, drive appro ½ mile. Barr Road continues to the right, however you take a sharp left, this will put you on Abbott Road(this is a dead end) Follow road to the end. The Property lies to the right hand side approximatley 2 blocks down Abbott Road

Detach here

Fold along scale

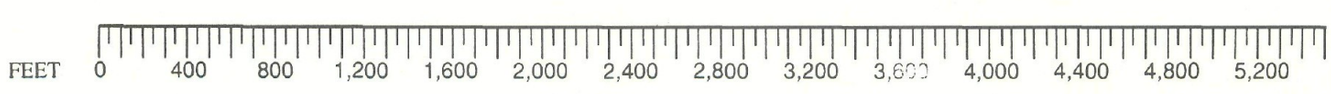

Detach this scale at the performation, fold excess paper under or cut off excess by cutting along the scale line. This scale corresponds to the SECTION MAP above. You can read feet directly from this scale to outline property and locate points of diversion or withdrawal on the SECTION MAP. Enclose this map along with the application and $10.00 examination fee.

23 East Fourth Street
Port Angeles, WA 98362
(206) 452-[illegible] ext 321

SHORT PLAT APPLICATION
PLOT PLAN

LDV

457-8380

When completed, this form becomes part of the permit application numbered above.

Draw a scaled or dimensioned plot plan of the proposed site. Include all applicable items listed in instructions.

NORTH
SCALE: 1" = 100'

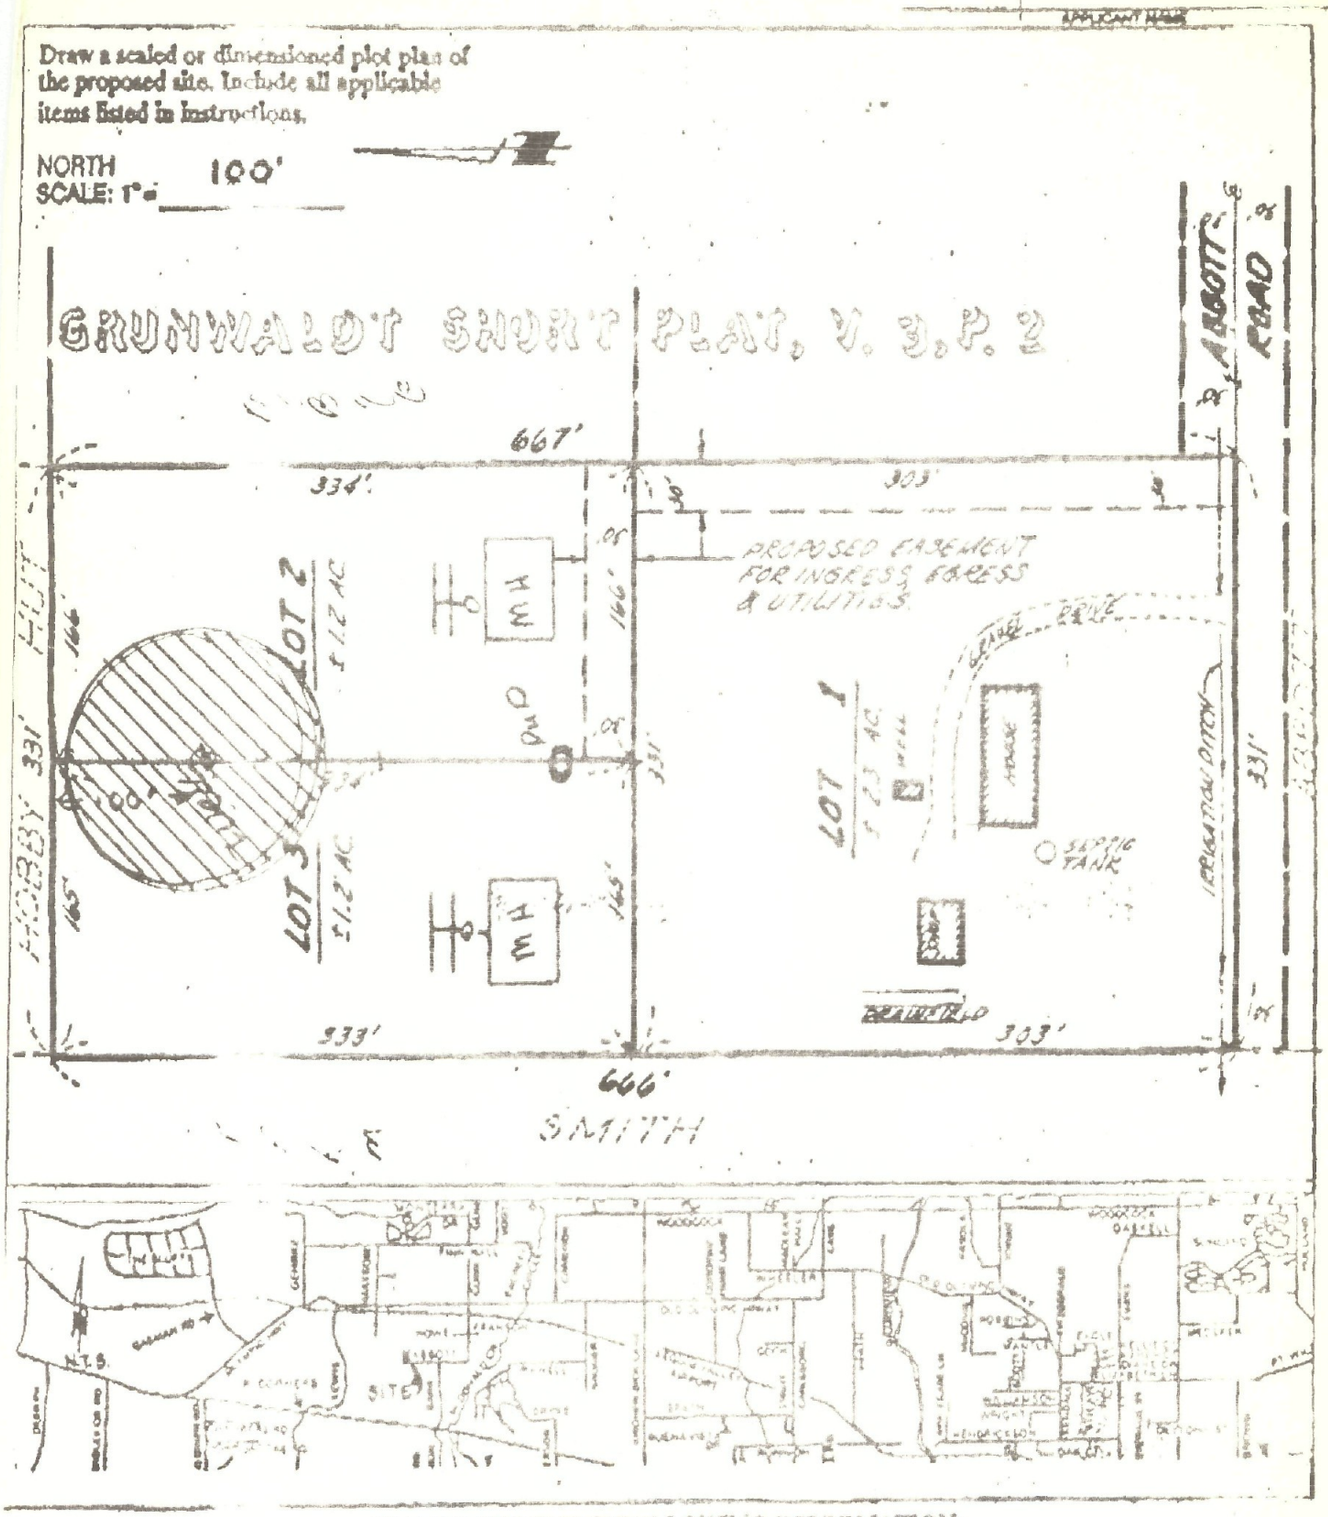

PLEASE SHOW THE FOLLOWING INFORMATION:

Location and dimensions of proposed short plat boundary lines and interior lot lines. Location of existing structures, (wells, drainfields, driveways), property lines, legal access, easements, names of adjacent property owners, and any other significant natural features (water bodies, ravines, topography, etc.). Also identify width of all road right-of-ways.

651389

651389

21/77

BASIS OF BEARING

The basis of bearing for this survey is N 89°39'E along the East line of the S.E. 1/4 of Sec. 18, T.30N., R.4E., W.M. as shown on said Short Plat recorded in Vol. 1 of Short Plats, at Pg. 72, Clallam County Records, Clallam County, Washington.

SURVEY METHODS

This survey was performed using a theodolite method and employing a 30 Sec. E.T.S. 30 Total-Robot Station.

LEGAL DESCRIPTION

The E. 1/2 of the S.E. 1/4 of the S.E. 1/4 of the S.E. 1/4 of Sec. 18, T.30N., R.4E., W.M. Clallam County, Washington, Situate in Clallam County, State of Washington.

SUBJECT TO any easements, Right-of-ways, or restrictions of record.

HOMEOWNER'S ASSOCIATION

Pursuant to Sec. 36.81.030 the residential ground roads and common facilities shall be maintained by a homeowner's Association. Said Association by-laws and articles of incorporation are filed in the office of the Auditor, as No. 651387 under Auditor's File No. 651389.

NOTES:

No portion of this subdivision may be altered, amended, replatted, etc. or changed in any manner except by the full subdivision procedures set forth in Clallam County Code, Chapter 58.17.

All lots of this subdivision shall be a right hand use road Agreement, a change in access from a portion of the front from the date of recording of the final short plat.

Subsoils shall conform to Clallam County Zoning Codes in effect.

CONDITIONS OF APPROVAL

Approval subject to the attached Approval Conditions and as required by Sec 5 and 8, Chapter of Clallam County Environmental Health Division for additional information.

SURVEYOR'S CERTIFICATE

This map correctly represents a survey made by me or under my direction in conformance with the requirements of the Survey Recording Act and the corresponds exhibit as shown at the request of Robert Blythe Waggoner.

[signature]

[illegible] 1990

AUDITOR'S CERTIFICATE

Filed for record this 2nd day of May, 1991 at 12:48 P.M. in Vol. 21 of Short Plats, on Pg. 77, Records of Clallam County, Washington, at the request of David Cummins and Associates P.S.

[signature]
County County Auditor

TREASURER'S CERTIFICATE

I, [illegible], Treasurer of Clallam County, Washington, do hereby certify that all the taxes on this property are fully paid up to and including the year 1991.

[signature] [signature]

APPROVALS

Date 5-24-91 [signature]

Date May 24 [signature]

Date 17 May [signature]

DEDICATION

I, Robert Blythe Waggoner, do my corporate actions, hereby grant my consent to this short plat and agree to a waiver of [illegible] agreement for all claims against any governmental authority which may be occasioned to any other land or person by the established construction, drainage, or maintenance of public roads or other surfaces contained by the county in relation to this property. I also grant the full owners consideration use of the ways roads dedicated for ingress, egress, and utilities.

[signature]
Robert Blythe Waggoner

ACKNOWLEDGEMENT

State of Washington } ss.
County of Clallam }

This is to certify that on this 2nd day of May, 1991 before me, the undersigned, a notary public, personally appeared, Robert Blythe Waggoner, to me personally known to be the person who executed the foregoing to me known to be the person who executed the foregoing instrument and acknowledged to me that he signed the same as his free and voluntary act, for purposes therein I have hereunto set my hand and affixed my official seal on the day and year first above written.

My Commission Expires 1-15-92 [signature]
Notary Public in and for the State of Washington residing at Sequim

[illegible] 651389

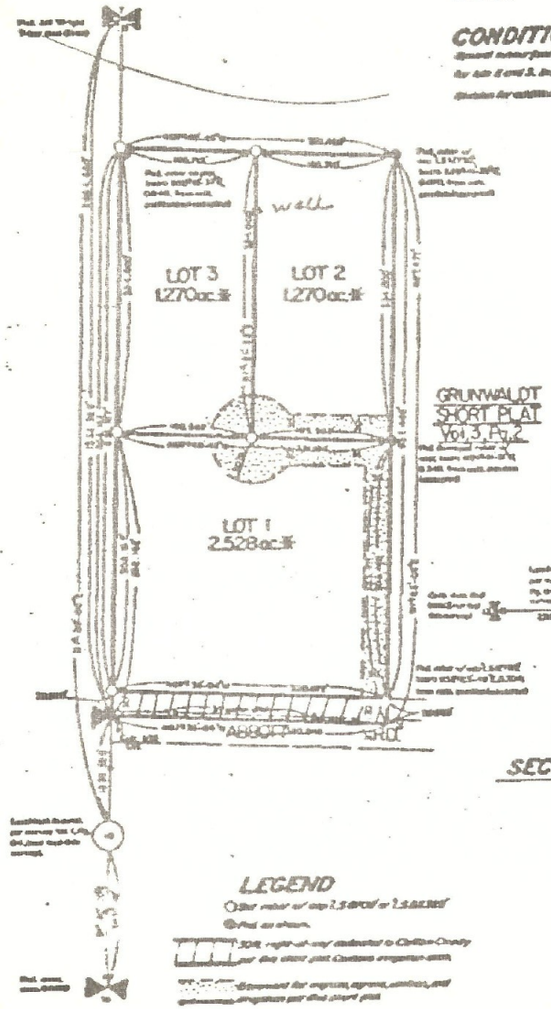

SECTION SUBDIVISION

NOT TO SCALE

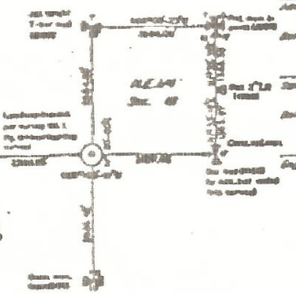

LEGEND

Other corner as noted

Found as shown

30ft. right-of-way dedicated to Clallam County

Easement for ingress, egress, utilities, and drainage purposes over the short plat

NOTE
* - Acreages exclude all access and ditch of record

SHORT PLAT

OF A PORTION OF

N.W.1/4,N.E.1/4,Sec.18,T.30N.,R.4N.,W.M.

CLALLAM COUNTY, WASHINGTON

for

Robert Blythe Waggoner

Surveyed By

David Cummins and Associates P.S.

Sequim, Washington January,1991

Job No. 1-18-30-4-888

Vol. 21 PAGE 77 ITEM

DEC- 9-92 WED 13:52 OLYMPIC INC CITICO P.03

CitiCO
GENERAL CONTRACTOR
Phone (206) 457-6897
Fax (206) 452-2604

POST OFFICE BOX 282 • 303 TUMWATER TRUCK ROUTE
PORT ANGELES, WASHINGTON 98362

DATE 12/9/92 TIME 1:05 ☐ AM ☒ PM NUMBER OF PAGES (Including Cover Letter) 3

NOTE: If you did not receive all of the pages or if you have a question, please call the verifying number (below).

TO: Sherri Fox **FROM:** Stacy L. Marvin

CO. NAME: Dept. of Ecology	NAME: Paul P. Cronauer's Office
ADDRESS:	SUBJECT: Maps of Lots 2 & 3 Point of Withdrawl
ATTENTION:	FAX NO:
FAX NO: 206-586-6449	VERIFYING NO:

FAX Transmission

REMARKS:

Sherri: These maps should help you out on the Abbott Road Property.

Please give me a call regarding the Cooper Creek Property

Thanks

Stacy

WATER WELL REPORT
STATE OF WASHINGTON

Start Card No. 203997
Water Right Permit No.

(1) OWNER: Name CRONAUER PAUL Address 202 ABBOT RD. PORT ANGELES, WA. 98362-

(2) LOCATION OF WELL: County CLALLAM - NE 1/4 NW 1/4 Sec 18 T 30 N., R 4 W WM
(2a) STREET ADDRESS OF WELL (or nearest address) SAME

(3) PROPOSED USE: DOMESTIC

(4) TYPE OF WORK: Owner's Number of well (If more than one)
NEW WELL Method: ROTARY

(5) DIMENSIONS: Diameter of well 6 inches
Drilled 121 ft. Depth of completed well 121 ft.

(6) CONSTRUCTION DETAILS:
Casing installed: 6 " Dia. from 01 ft. to 116 ft.
WELDED " Dia. from ft. to ft.
" Dia. from ft. to ft.

Perforations: NO
Type of perforator used
SIZE of perforations in. by in.
perforations from ft. to ft.
perforations from ft. to ft.
perforations from ft. to ft.

Screens: YES
Manufacturer's Name COOK
Type SLOTTED Model No.
Diam. 5 slot size 20 from 116 ft. to 121 ft.
Diam. slot size from ft. to ft.

Gravel packed: NO Size of gravel
Gravel placed from ft. to ft.

Surface seal: YES To what depth? 18 ft.
Material used in seal BENTONITE
Did any strata contain unusable water? NO
Type of water? Depth of strata ft.
Method of sealing strata off NONE

(7) PUMP: Manufacturer's Name
Type NONE H.P.

(8) WATER LEVELS: Land-surface elevation above mean sea level ... ft.
Static level 65 ft. below top of well Date 10/16/92
Artesian Pressure lbs. per square inch Date
Artesian water controlled by NOT ARTESIAN

(9) WELL TESTS: Drawdown is amount water level is lowered below static level.
Was a pump test made? NO If yes, by whom?
Yield: gal./min with ft. drawdown after hrs.

Recovery data

Time	Water Level	Time	Water Level	Time	Water Level

Date of test / /
Bailer test gal/min. ft. drawdown after hrs.
Air test 60 gal/min. w/ stem set at 110 ft. for 1+ hrs.
Artesian flow g.p.m. Date
Temperature of water Was a chemical analysis made? NO

(10) WELL LOG

Formation: Describe by color, character, size of material and structure, and show thickness of aquifers and the kind and nature of the material in each stratum penetrated, with at least one entry for each change in formation.

MATERIAL	FROM	TO
TOPSOIL	0	2
BROWN SAND LOAM	2	35
BROWN SAND&GRAV	35	76
GRAY CLAY	76	110
BROWN SAND&GRAV WATER BEARING	110	121

Work started 10/16/92 Completed 10/16/92

WELL CONSTRUCTOR CERTIFICATION:
I constructed and/or accept responsibility for construction of this well, and its compliance with all Washington well construction standards. Materials used and the information reported above are true to my best knowledge and belief.

NAME LOUIE'S WELL DRILLING,INC
(Person, firm, or corporation) (Type or print)

ADDRESS 363 S BARR RD PORTANGELES

[SIGNED] Bob Tillis License No. 0868

Contractor's
Registration No. LOUIEWD137PW Date 10/19/92