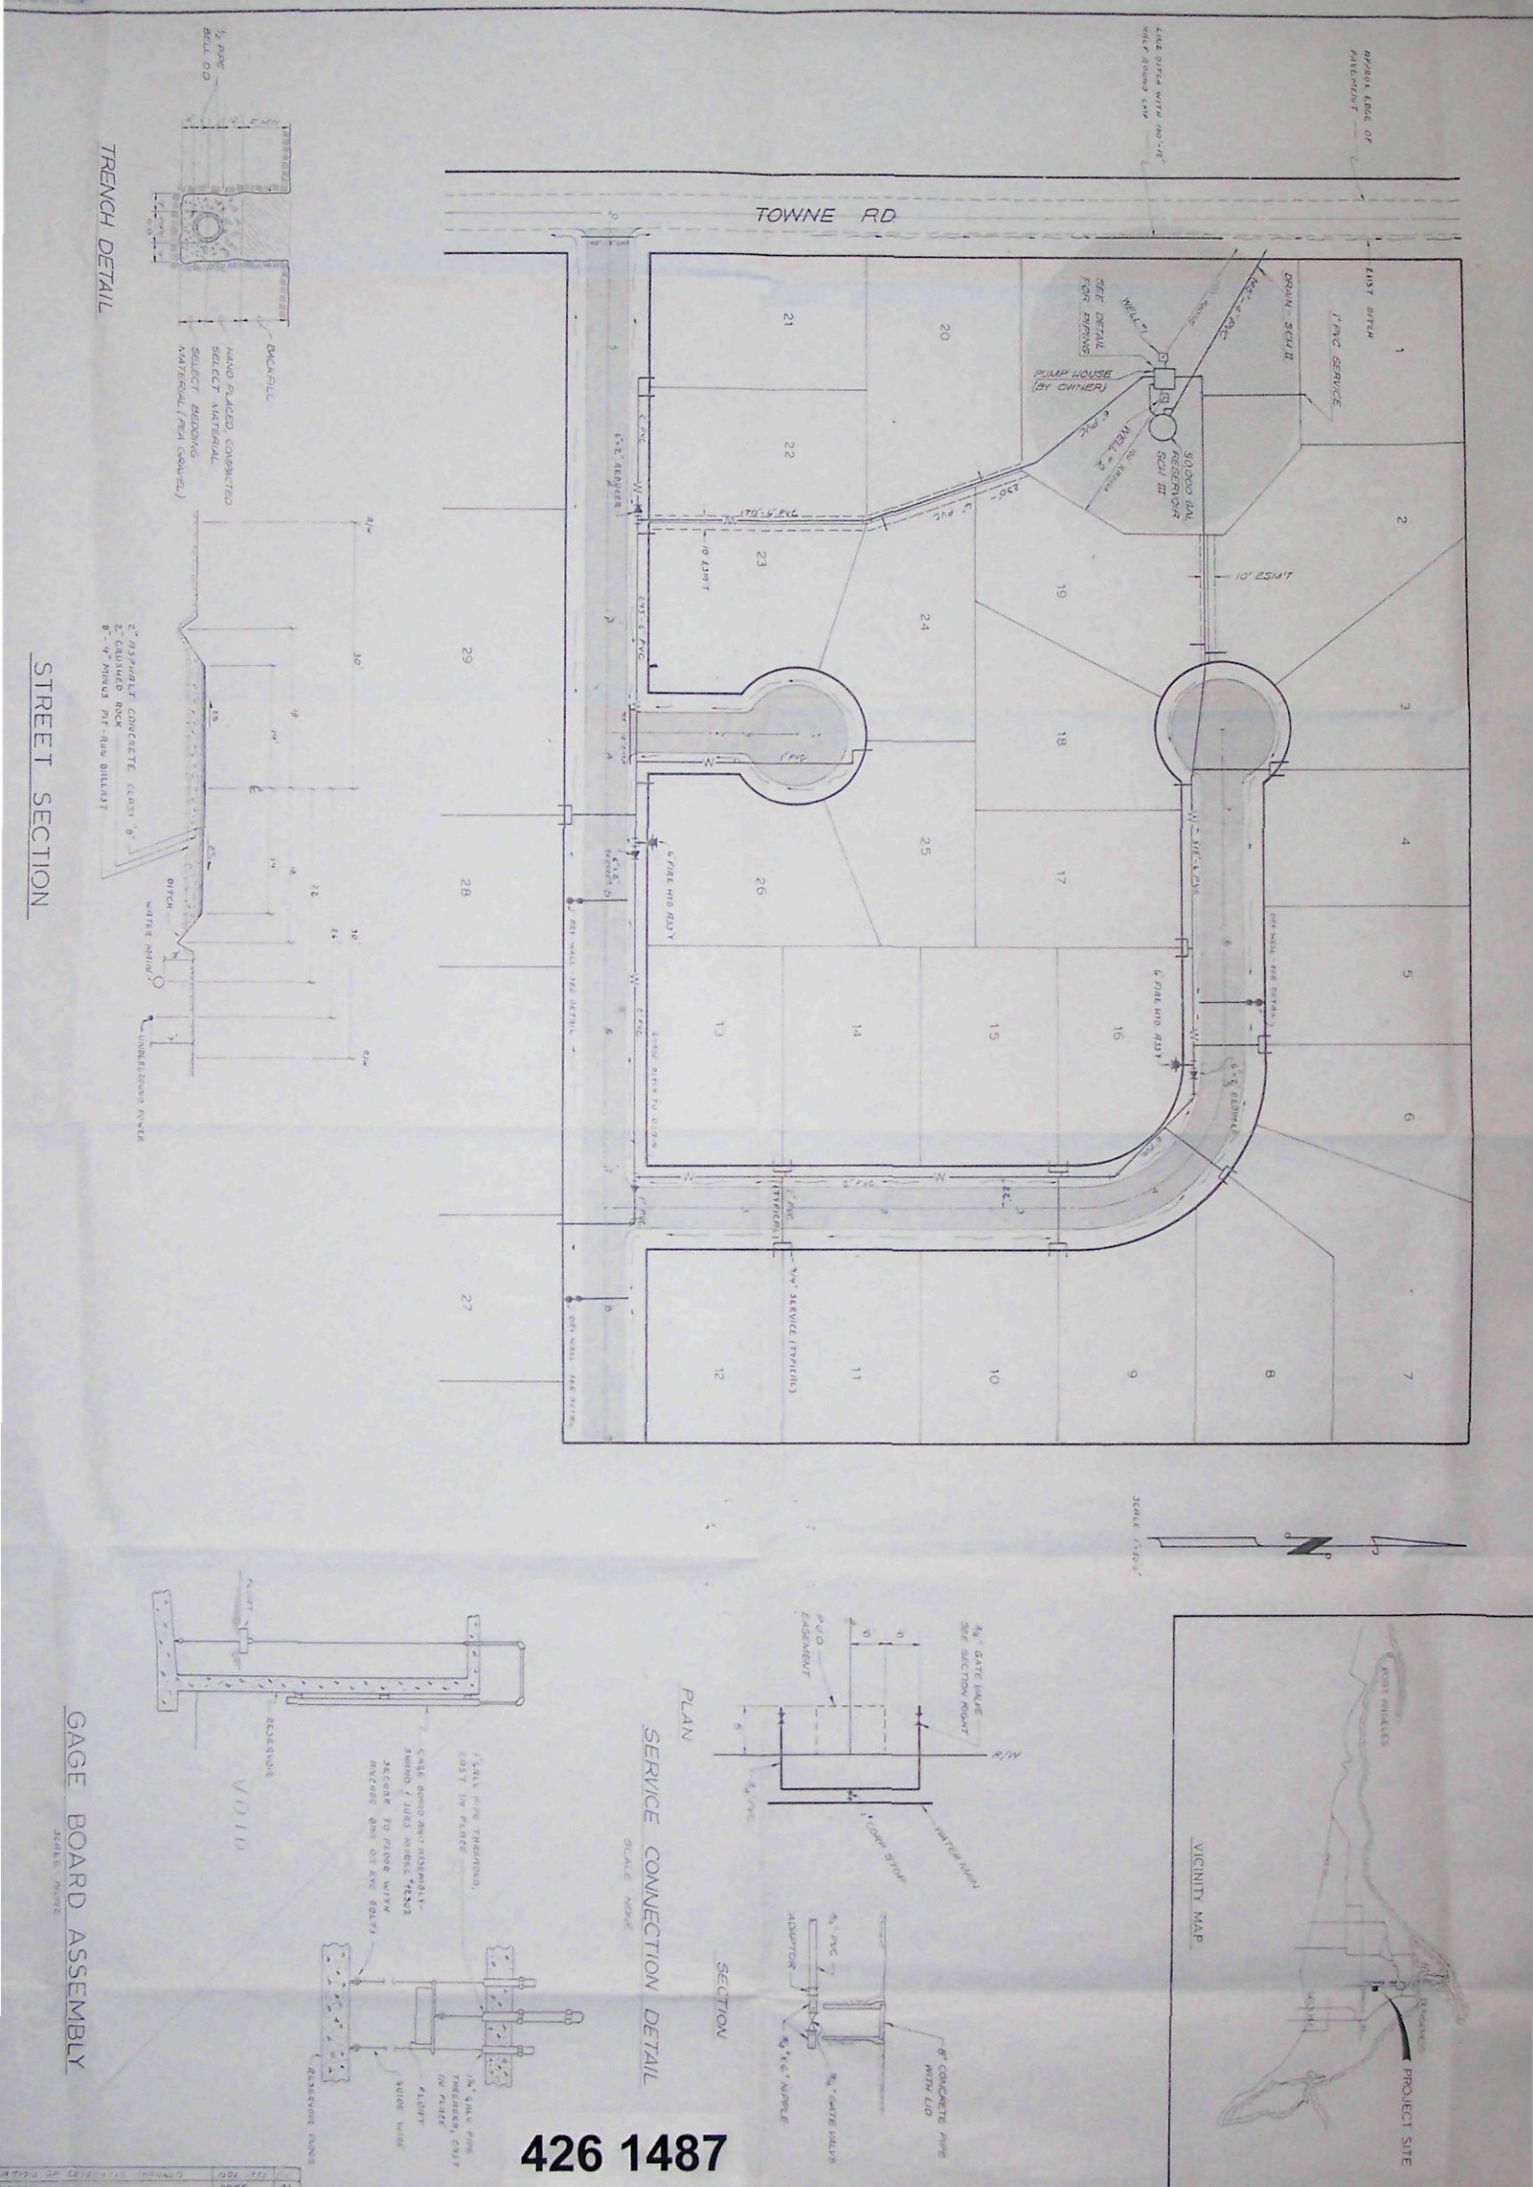

426 1487

FOREST RIDGE #G2-30308
WATER SYSTEM
PLAN

Drawn By Jack | Designed By Jack A. Olson | Sec 1-32-4
Date Aug 1978 | Scale NOTED | Sheet of

CLARK & ASSOCIATES
Land Surveyors • Engineers • Planners
404 SOUTH LINCOLN STREET • PORT ANGELES, WASHINGTON 98362
PHONE: 452-9242