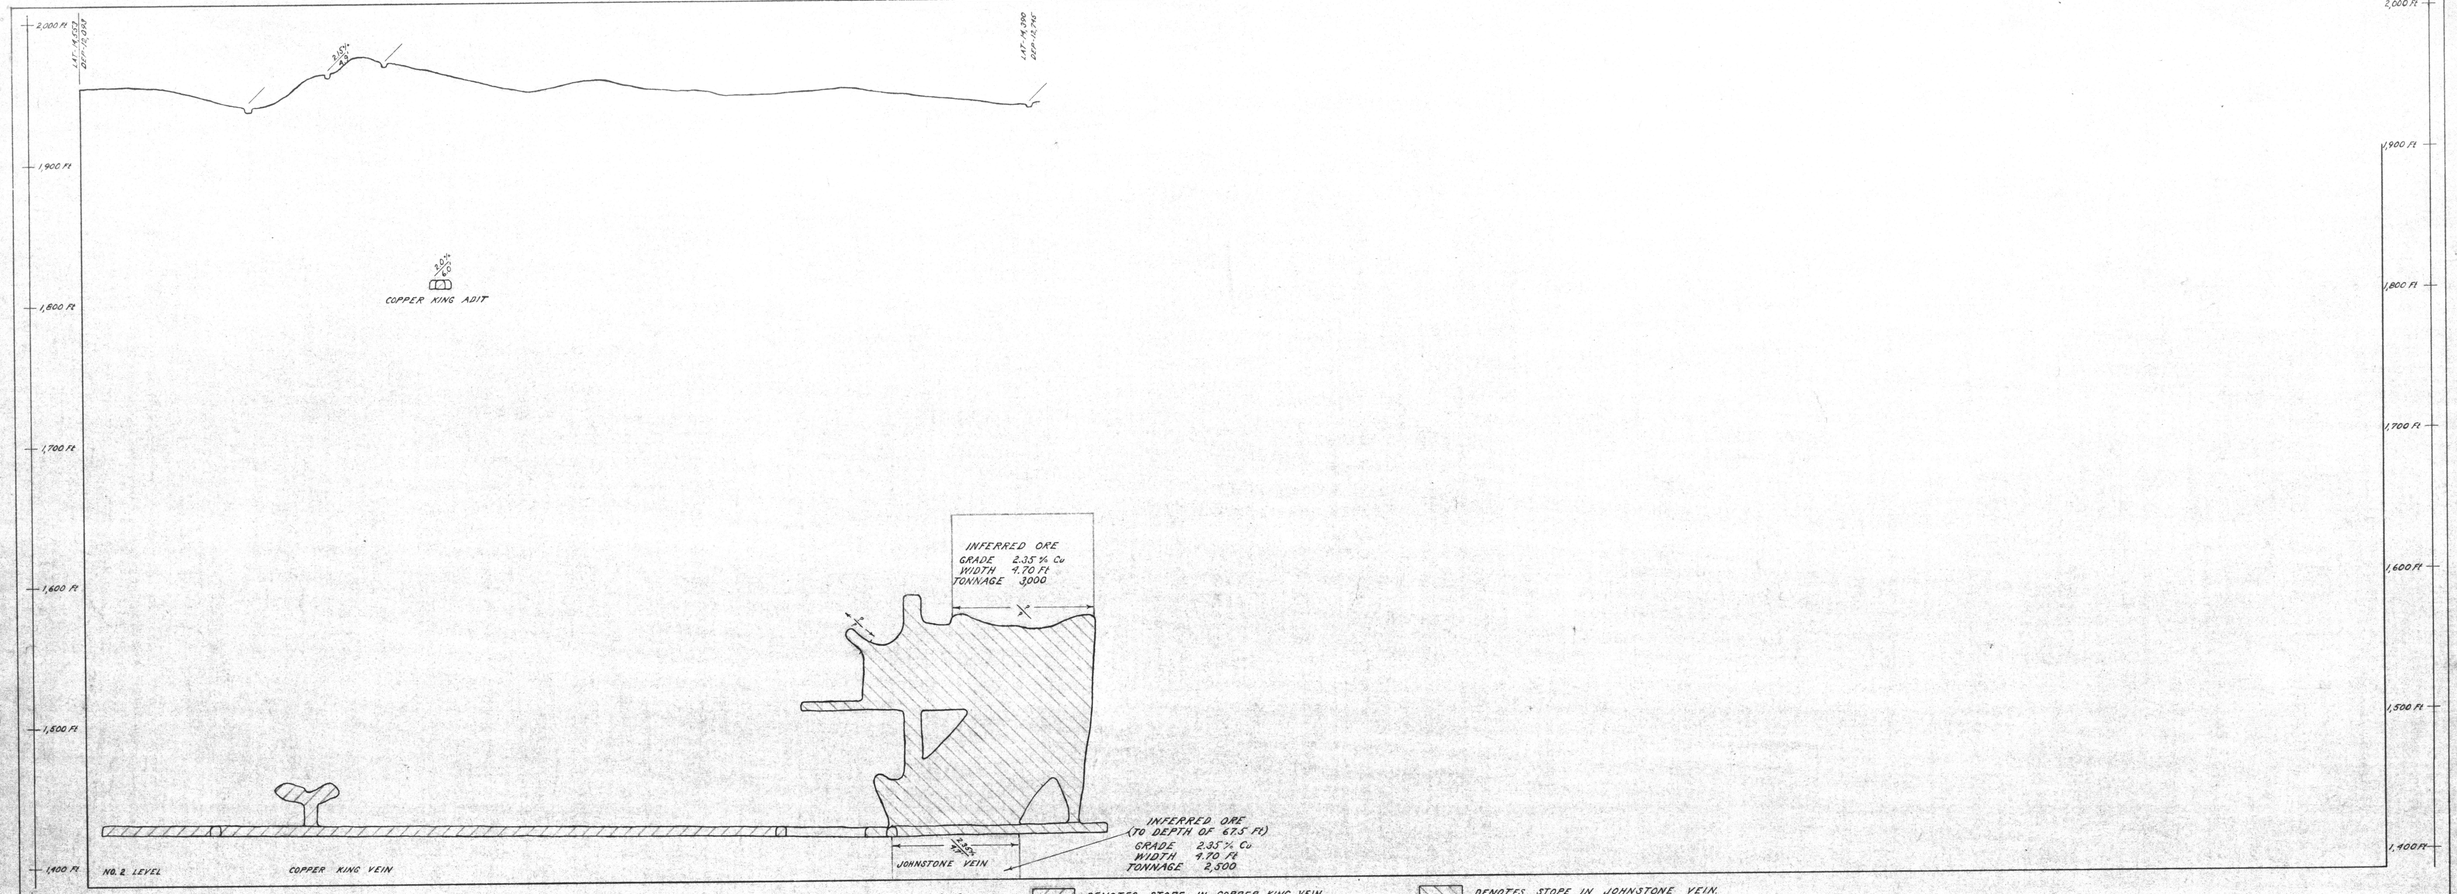

LONGITUDINAL SECTION THROUGH COPPER KING AND JOHNSTONE VEINS.

DENOTES STOPE IN COPPER KING VEIN.

DENOTES STOPE IN JOHNSTONE VEIN.

STOPE MAP AND SAMPLING DATA MAINLY FROM SUNSET MINING CO. MAPS.

THE BUREAU OF MINES ACCEPTS NO RESPONSIBILITY FOR THE ACCURACY OF THIS WORK, AS THE STOPES ARE NOW INACCESSIBLE.

FINAL DRAWING.
DESTROY ALL PREVIOUS PRINTS.

U.S. DEPARTMENT OF THE INTERIOR
BUREAU OF MINES.
SUNSET COPPER
PROJECT 14-103.
INDEX, WASHINGTON.

SUNSET MINE.
LONGITUDINAL SECTIONS II

SCALE: 1" = 50 Ft.

PROJECT ENGINEER P.H. TOERPER COMPLETED FEB., 1951

FILE NO.

SNOHOMISH CO.
#43
version 2 of 2
copy 2

SNOHOMISH CO.