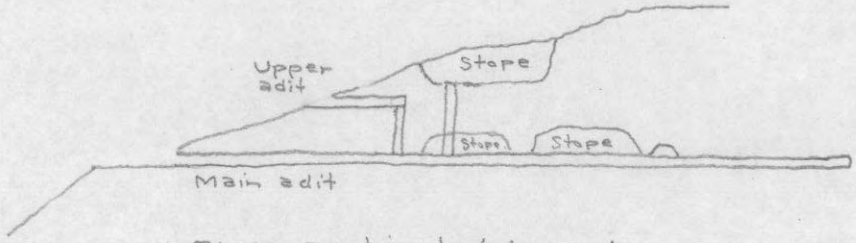

Cross section looking east
Not to scale

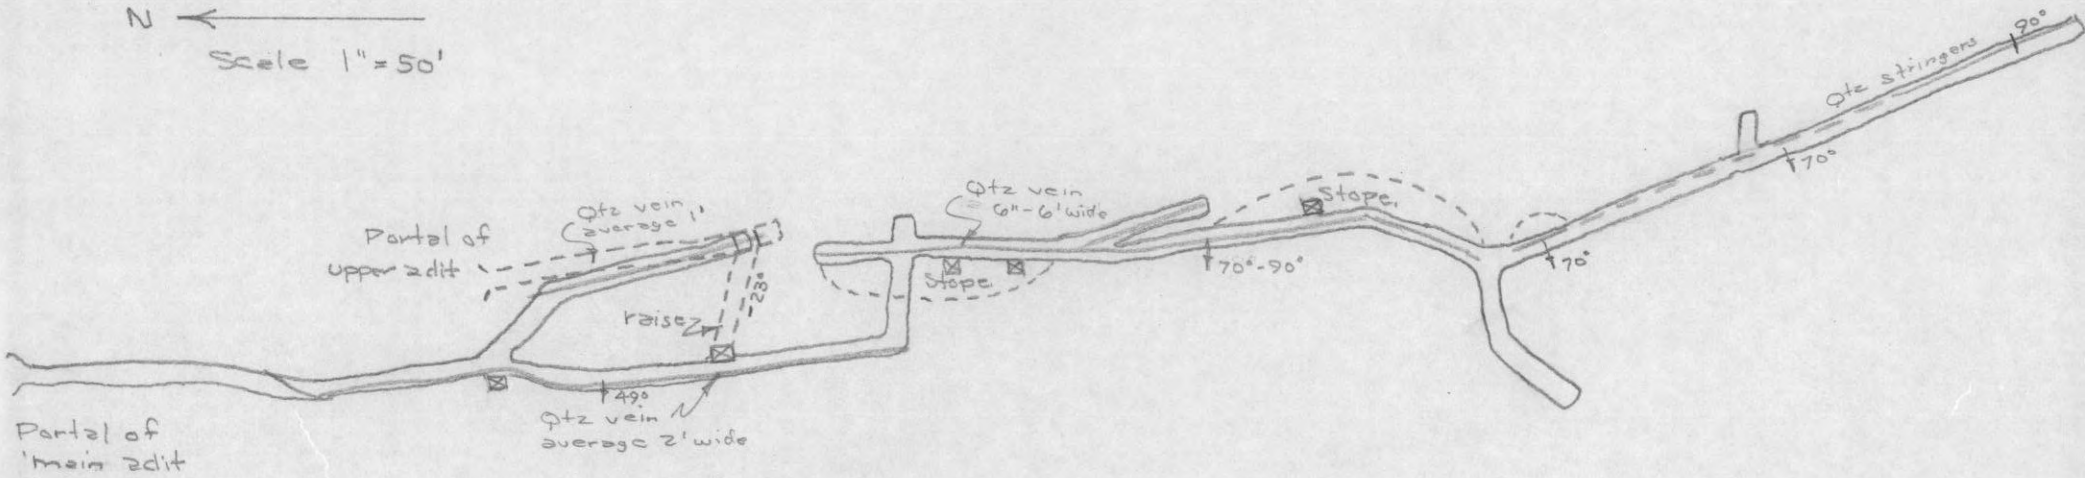

Figure 5.- Sonny Boy mine workings