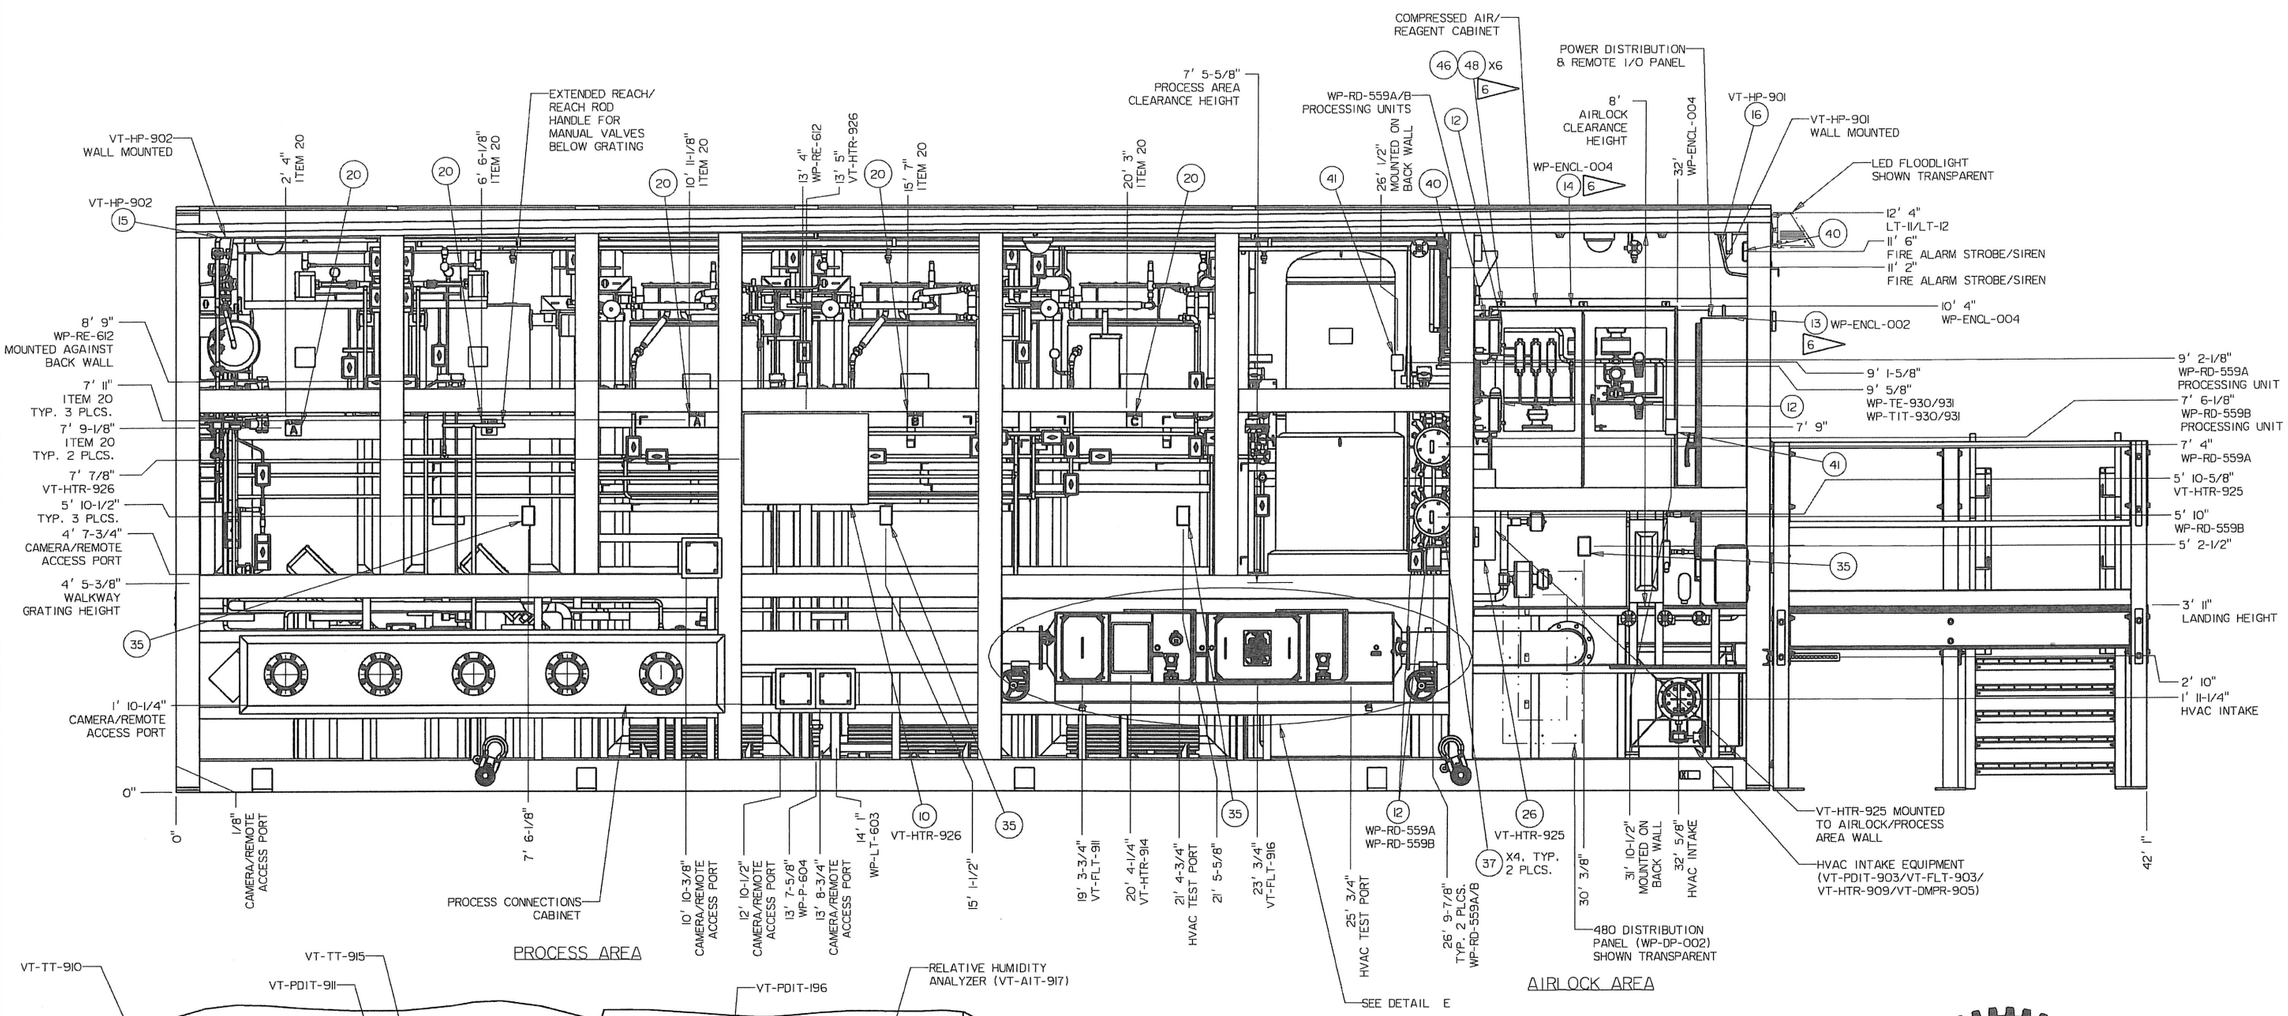

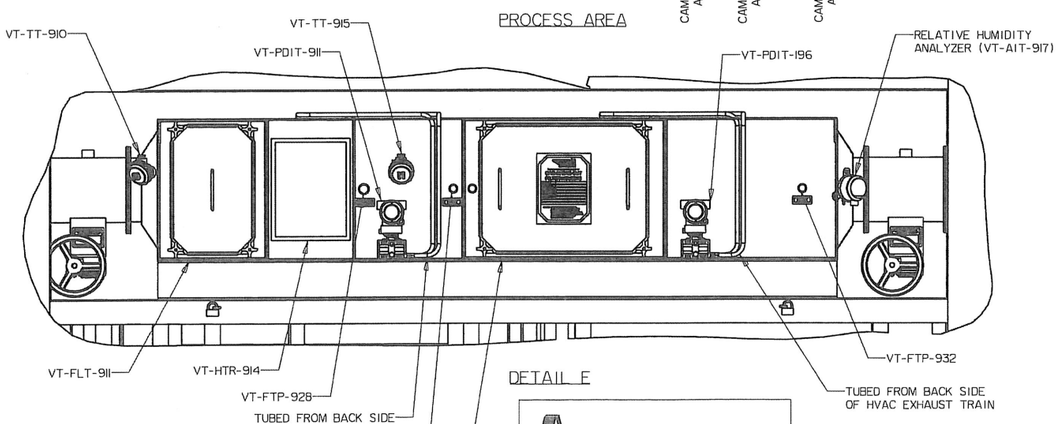

PROCESS ENCLOSURE BACK VIEW
(WALL SHOWN TRANSPARENT)

DETAIL E

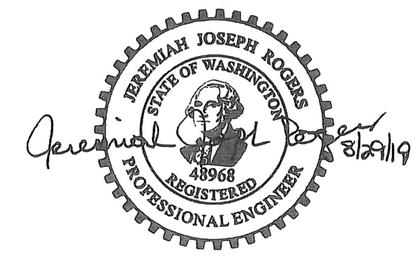

	.X	.XX	.XXX
LINEAR TOLERANCE	±1/8	±-	±-
ANGULAR TOLERANCE	±0°	±-	±-
MATERIAL	AS SPEC'D		
SURFACE FINISH	N/A		
SURFACE TREAT	N/A		

AVANTech INCORPORATED

AVANTECH PROJECT NO.: 18-13

DWG NUMBER	TITLE
H-14-111243	GENERAL ARRANGEMENT TSCR EQUIPMENT LAYOUT

DRAWING TRACEABILITY LIST

REF NUMBER	TITLE
RPP-SPEC-61910	SPECIFICATION FOR THE TSCR DEMONSTRATION PROJECT

REFERENCES

NEXT USED ON

REV NO.	DESCRIPTION	ORIG	CHK	APVD	IDV	DATE
3	INCORPORATED CUSTOMER COMMENTS & UPDATED BOM	CS	CH	JR	N/A	8/29/19

REVISIONS

BLDG. NO. POR655

INDEX NO. 1000

CAUTION
NOT COMPLETE WITHOUT CURRENT CHANGE DOCUMENTS FROM DATABASE

ATTENTION
DESTROY THIS DOCUMENT BY SHREDDING MAY CONTAIN SENSITIVE INFORMATION

NAME	DATE/ COMPANY
DRAWN BY	N/A AVT
DRAFTING APPROVAL	N/A AVT
DISCIPLINE ENGINEER	N/A AVT
DESIGN AUTHORITY	N/A AVT

U.S. DEPARTMENT OF ENERGY
OFFICE OF RIVER PROTECTION

GENERAL ARRANGEMENT PROCESS ENCLOSURE EQUIPMENT LAYOUT

SIZE D | DRAWING NUMBER H-14-111244 | SHEET 3 | REV 3

SCALE: NONE

PLOTID