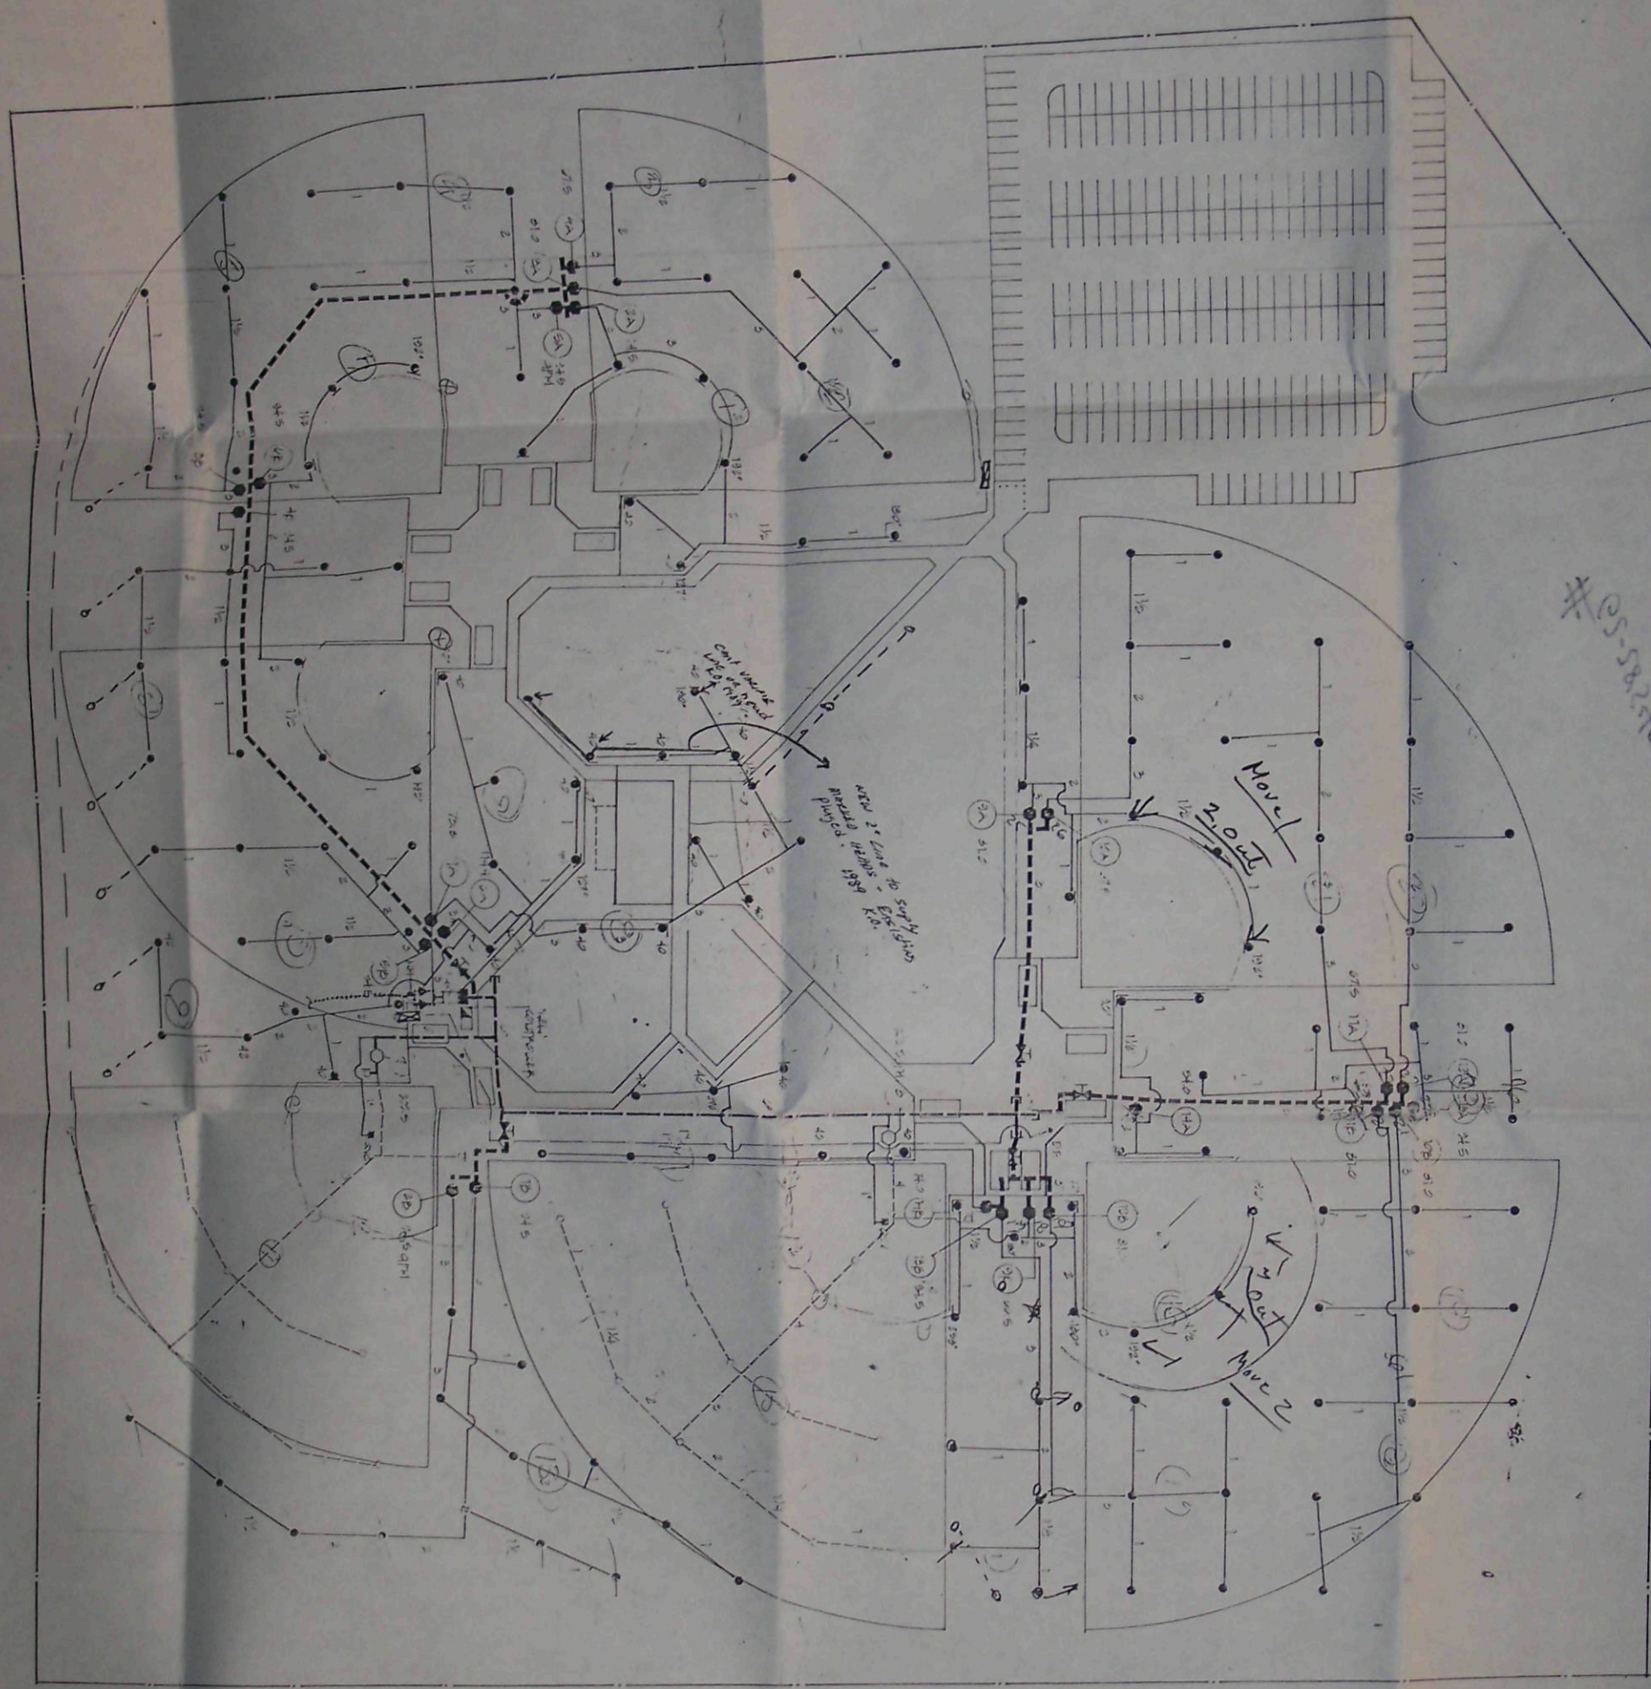

#62-28545

tma THEO MITTET ASSOCIATES
1101 HARRIS AVENUE
BELLINGHAM, WA. 98225

DRAWN:
DATE:
REVISED:

MCRA FACILITY
MASON COUNTY, WA.

IRRIGATION PLAN

SHEET
5 OF 9