SURVEY

IN THE NW¼ & THE NW¼ SW¼ OF SEC. 27, & THE E½ NE¼ SEC. 28, T.4 N., R.2E., W.M. CLARK COUNTY, WA.

S229929

#S2-29929 S

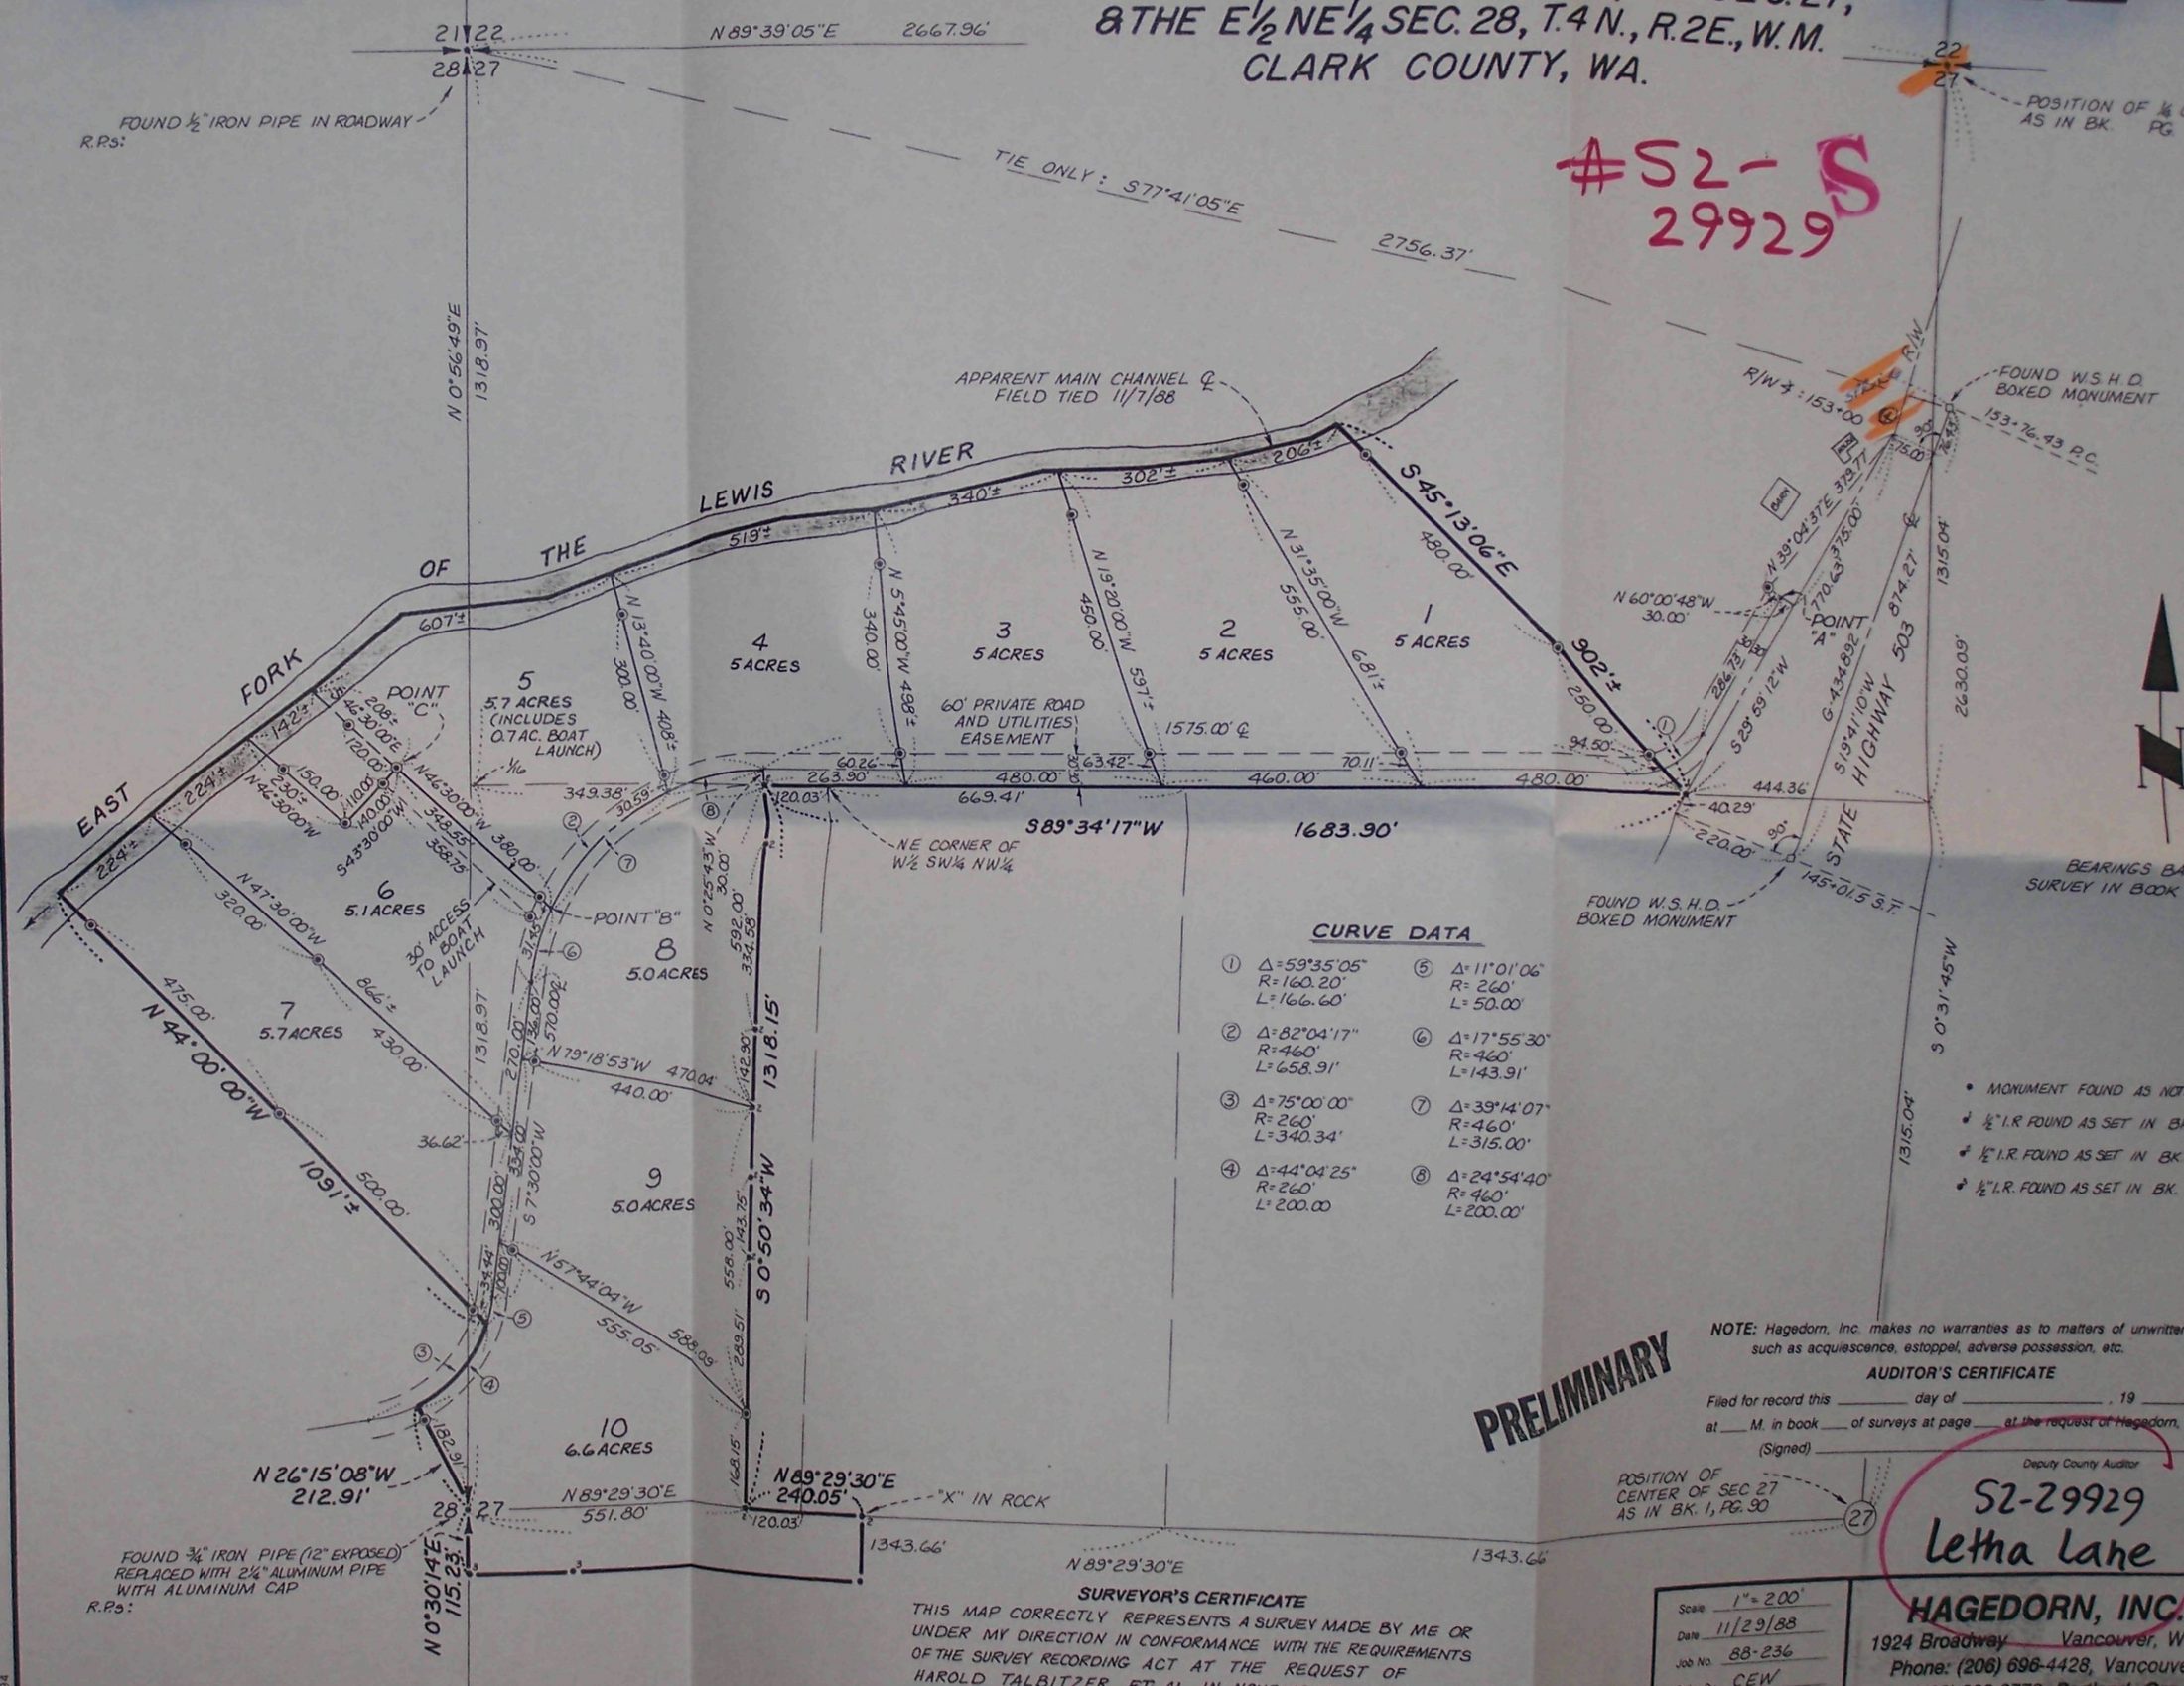

CURVE DATA

①	Δ=59°35'05" R=160.20' L=166.60'	⑤	Δ=11°01'06" R=260' L=50.00'
②	Δ=82°04'17" R=460' L=658.91'	⑥	Δ=17°55'30" R=460' L=143.91'
③	Δ=75°00'00" R=260' L=340.34'	⑦	Δ=39°14'07" R=460' L=315.00'
④	Δ=44°04'25" R=260' L=200.00	⑧	Δ=24°54'40" R=460' L=200.00'

- • MONUMENT FOUND AS NOTED
- ½" I.R. FOUND AS SET IN BK. PG.
- ½" I.R. FOUND AS SET IN BK. PG.
- ½" I.R. FOUND AS SET IN BK. PG.

PRELIMINARY

NOTE: Hagedorn, Inc. makes no warranties as to matters of unwritten title such as acquiescence, estoppel, adverse possession, etc.

AUDITOR'S CERTIFICATE

Filed for record this _____ day of _____, 19 _____

at ___ M. in book ___ of surveys at page ___ at the request of Hagedorn, Inc.

(Signed) _____

Deputy County Auditor

S2-29929
Letha Lane

SURVEYOR'S CERTIFICATE

THIS MAP CORRECTLY REPRESENTS A SURVEY MADE BY ME OR UNDER MY DIRECTION IN CONFORMANCE WITH THE REQUIREMENTS OF THE SURVEY RECORDING ACT AT THE REQUEST OF HAROLD TALBITZER, ET. AL. IN NOVEMBER 1988.

(SIGNED & SEALED) _____

CERTIFICATE NO. 9579 REGISTERED LAND SURVEYOR

Scale 1" = 200'
Date 11/29/88
Job No. 88-236
Calc. By CEW
Drawn By CC
Checked By
Sheet 1 of 1

HAGEDORN, INC.
1924 Broadway Vancouver, Wash.
Phone: (206) 696-4428, Vancouver
(503) 283-6778, Portland, Ore.
LAND SURVEYORS: Subdivision, Boundaries, Control, Topography, Construction Surveys, & Road Layout

BRUNING 72194