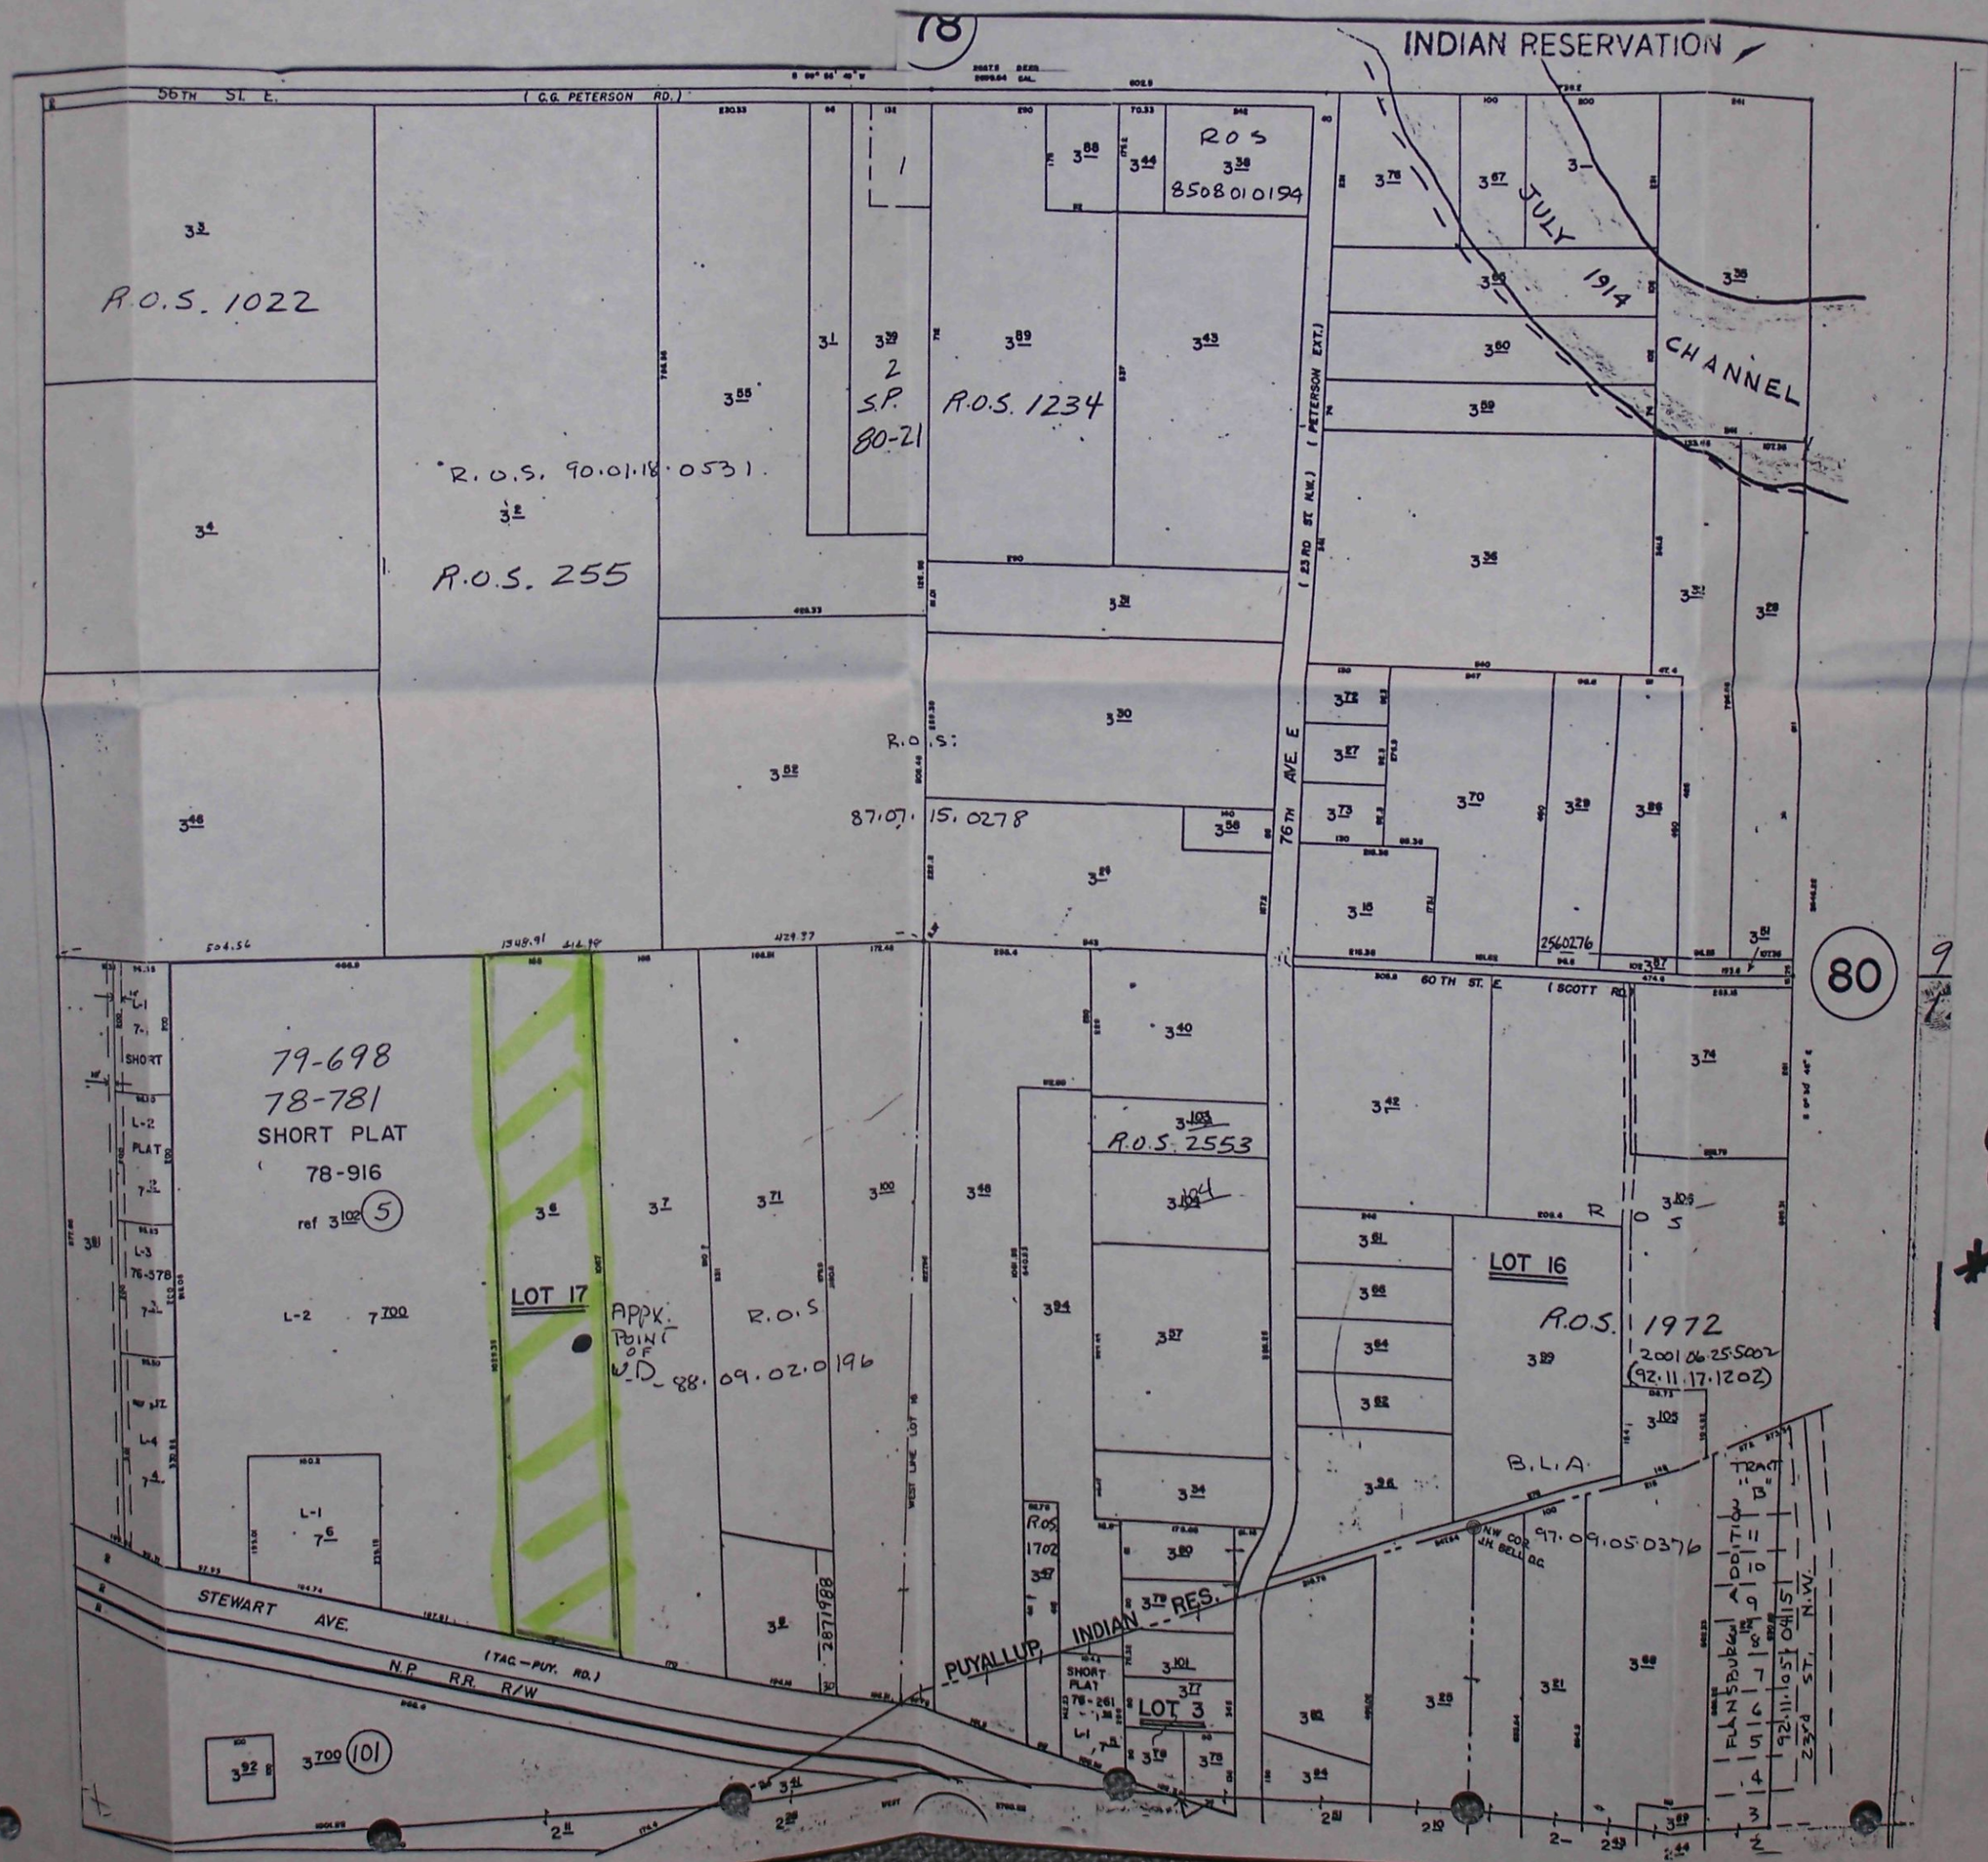
78
INDIAN RESERVATION
56TH ST. E.
(C.G. PETERSON RD.)
R.O.S. 1022
R.O.S. 90.01.18.0531
R.O.S. 255
R.O.S. 1234
S.P. 80-21
R.O.S. 8508010194
JULY 1914
CHANNEL
(83RD ST N.W.) (PETERSON EXT.)
76TH AVE E
R.O.S. 87.07.15.0278
60TH ST. E (SCOTT RD.)
80
79-698
78-781
SHORT PLAT
78-916
ref 3 102 5
LOT 17
APPX. POINT OF W.D. 88.09.02.0196
R.O.S. 2871988
R.O.S. 2553
LOT 16
R.O.S. 1972
2001 06 25 5002
(92.11.17.1202)
B.L.A.
NW COR J.H. BELL D.C.
97.09.05.0376
TRACT "B"
FLANSBURG ADDITION
92.11.05.0415
23RD ST. N.W.
STEWART AVE.
(TAC.-PUY. RD.)
N.P. R.R. R/W
PUYALLUP INDIAN RES.
SHORT PLAT 78-261
LOT 3
101
Elwood Manor
1* G2-30013

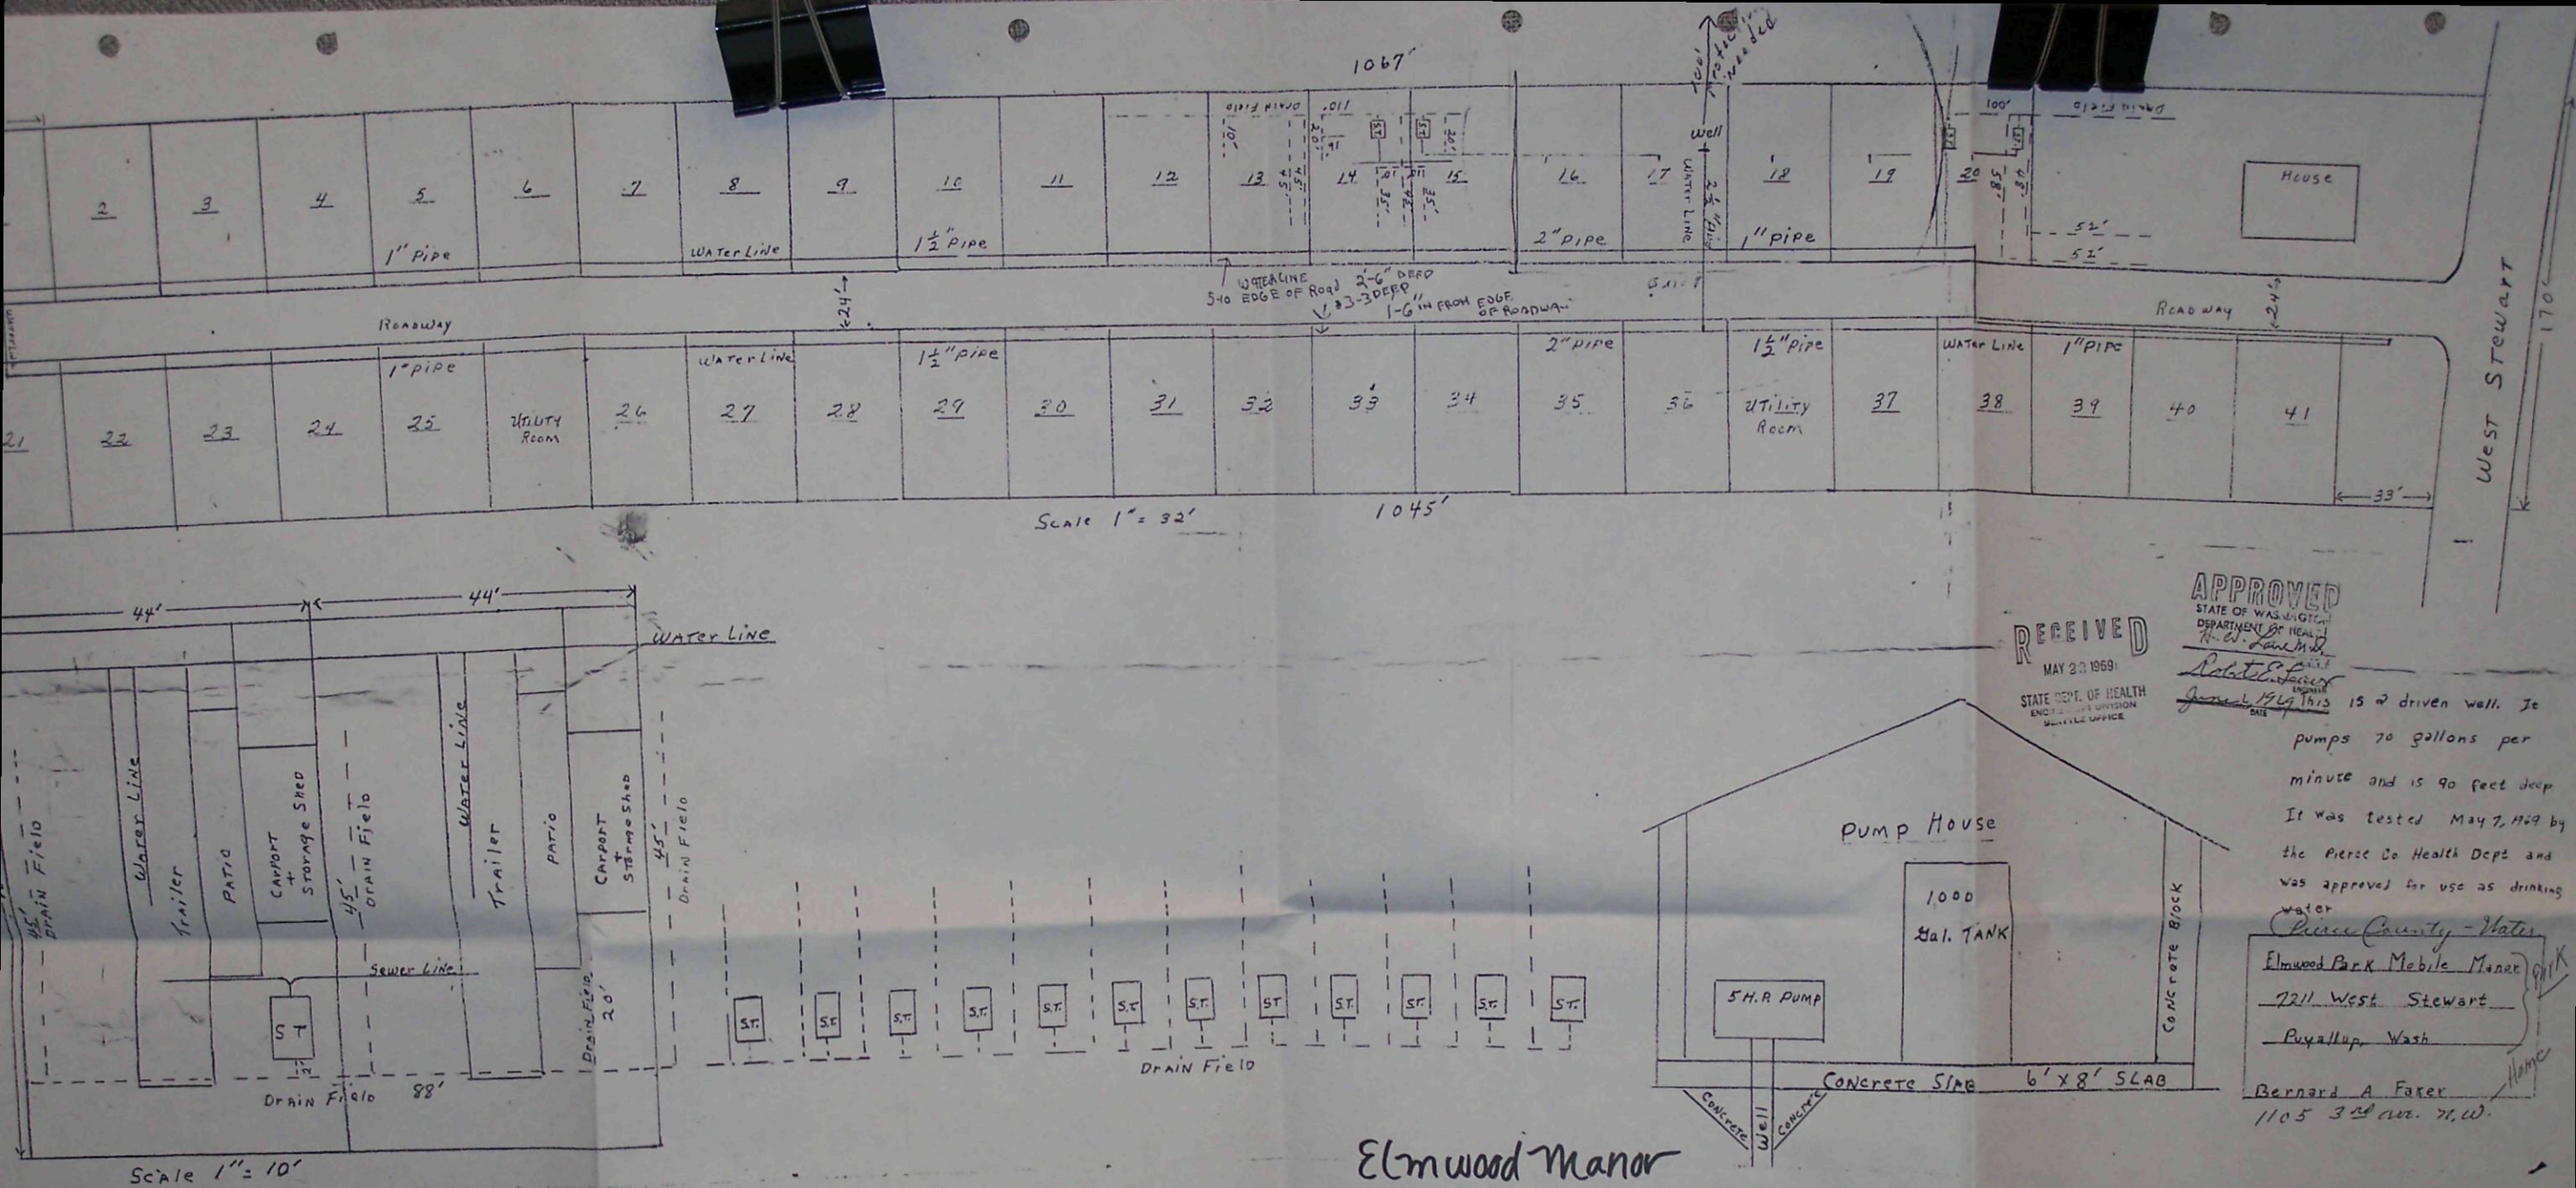

RECEIVED
MAY 23 1969
STATE DEPT. OF HEALTH
ENGINEERING DIVISION
SEATTLE OFFICE

APPROVED
STATE OF WASHINGTON
DEPARTMENT OF HEALTH
H. W. Lane M.D.
Robert E. Faxer
ENGINEER
June 1, 1969 DATE

This is a driven well. It pumps 70 gallons per minute and is 90 feet deep. It was tested May 7, 1969 by the Pierce Co Health Dept and was approved for use as drinking water.

Pierce County - Water
Elmwood Park Mobile Manor
7211 West Stewart
Puyallup, Wash
Park
Bernard A Faxer
1105 3rd ave. N.W.
Home

Elmwood Manor
#G2-30013