PLAT OF

ELDRIDGE'S RURAL ADDITION

to the City of Bellingham,

WHATCOM CO. WASHINGTON.

scale, 1 inch = 300 ft.

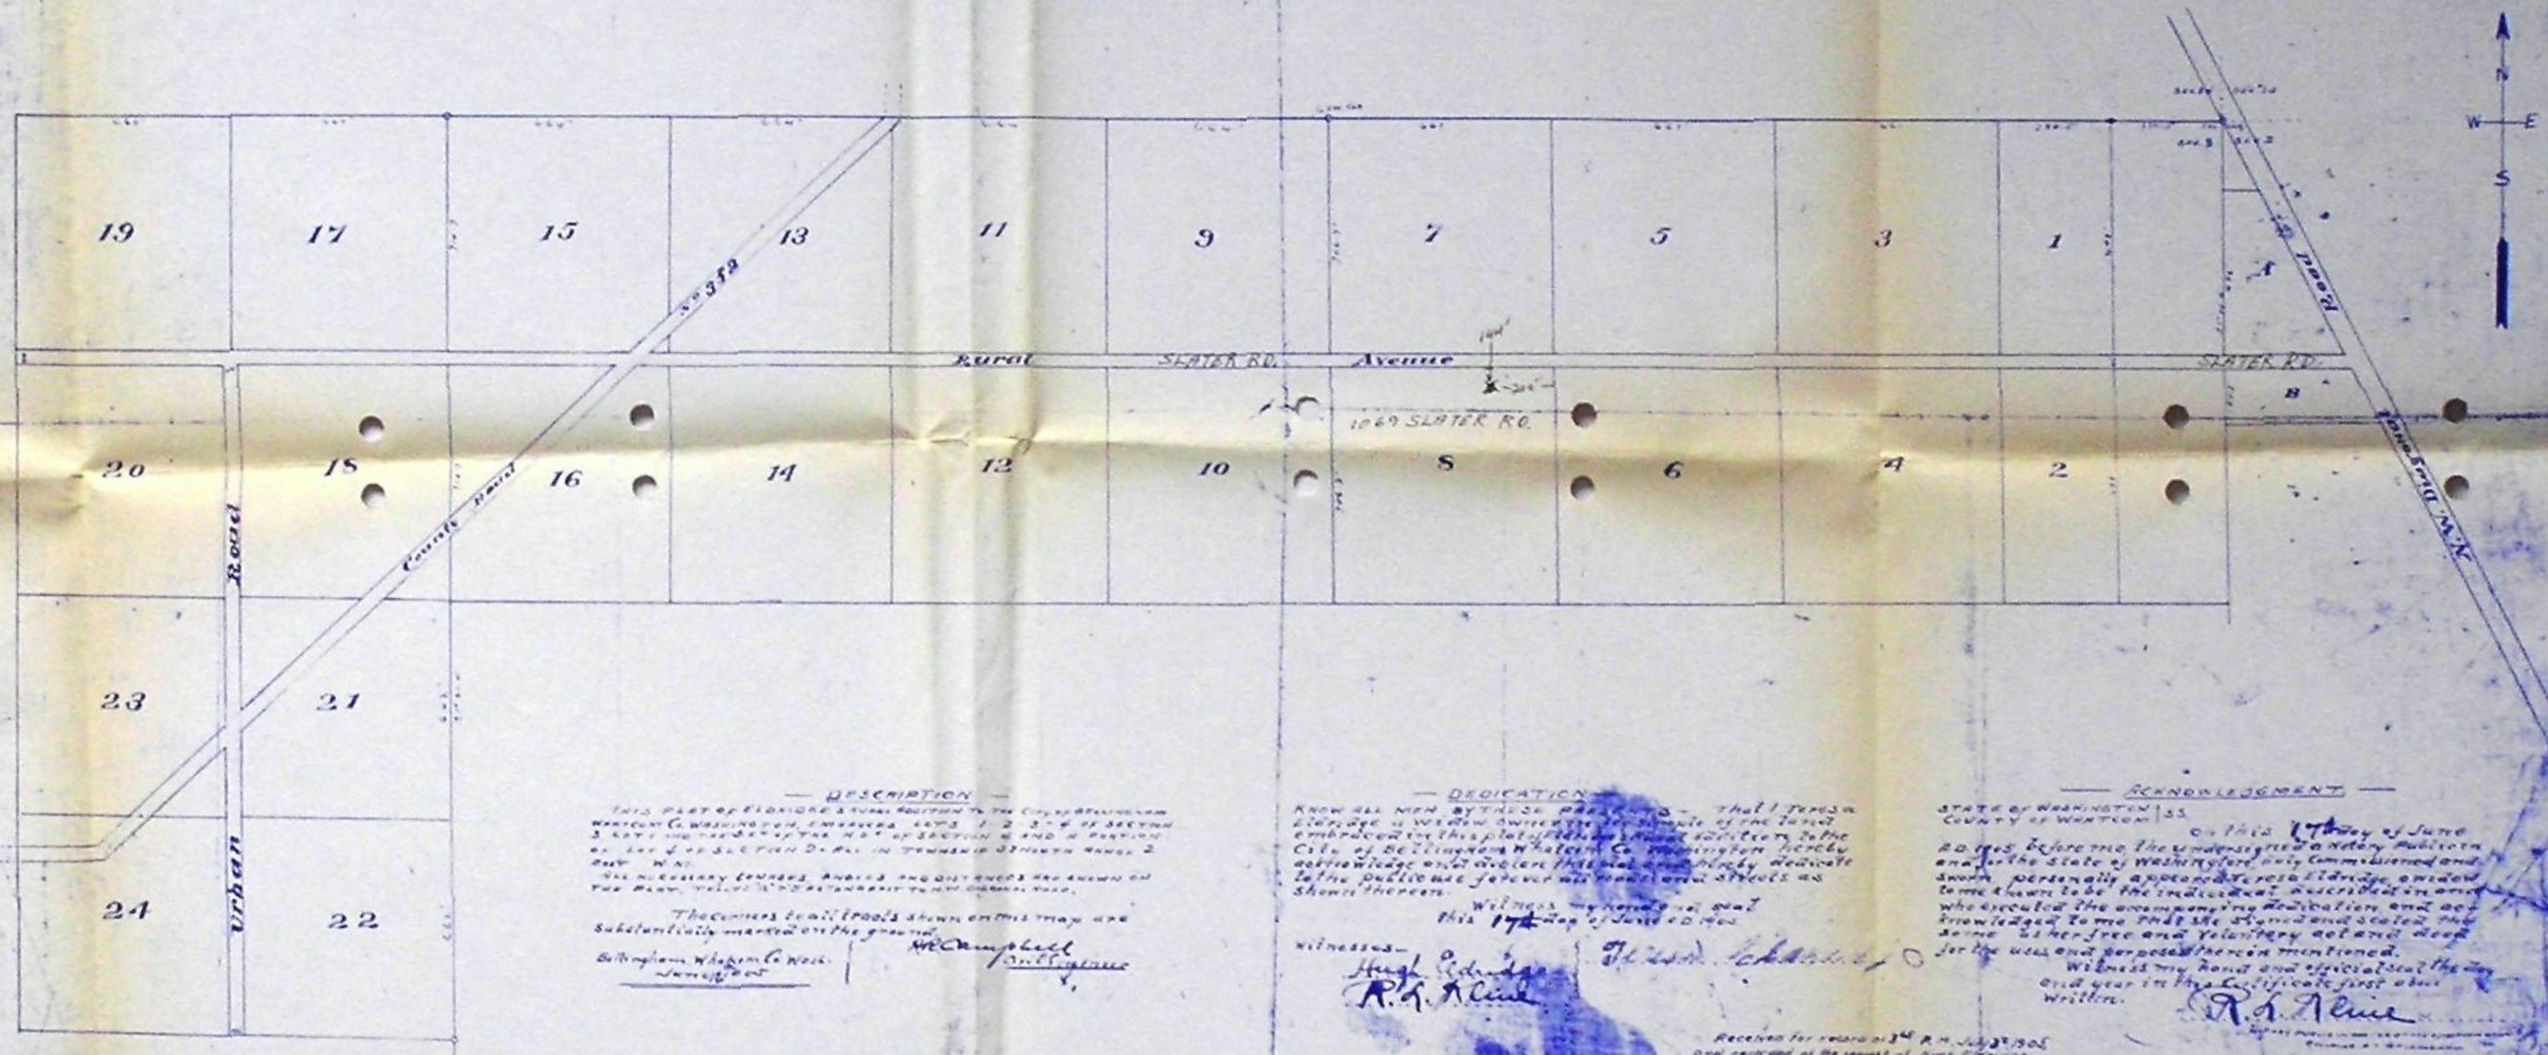

— DESCRIPTION —

THIS PLAT OF ELDRIDGE'S RURAL ADDITION TO THE CITY OF BELLINGHAM WHATCOM CO. WASHINGTON, EMBRACES LOTS 1, 2, 3 & 4 OF SECTION 3, LOTS 1 & 2 OF THE N½ OF SECTION 10 AND A PORTION OF LOT 4 OF SECTION 2 ALL IN TOWNSHIP 37 NORTH RANGE 2 EAST W.M.

ALL NECESSARY CURVES, ANGLES AND DISTANCES ARE SHOWN ON THE PLAT. WALKS & STREETS ARE IN NEW COMMON USE.

The corners & all stakes shown on this map are substantially marked on the ground.

Bellingham Whatcom Co. Wash.
Jan. 17 1905

W. C. Campbell
Surveyor

— DEDICATION —

KNOW ALL MEN BY THESE PRESENTS — That I Teresa Eldredge a widow owner of the fee simple of the land embraced in this plat, subject only to the City of Bellingham Whatcom Co. Washington hereby acknowledge and declare that I do hereby dedicate to the public use forever all streets and alleys as shown thereon.

Witness my hand and seal this 17th day of June 1905

Witnesses —
Hugh Eldredge
R. L. Allen

Teresa Eldredge

Received for record at 3 hr. P.M. July 3rd 1905 and recorded at the request of Hugh Eldredge.
Recording fee $4.00
County Auditor

— ACKNOWLEDGMENT —

STATE OF WASHINGTON } SS.
COUNTY OF WHATCOM }

On this 17th day of June A.D. 1905 before me, the undersigned a Notary Public in and for the State of Washington, duly commissioned and sworn, personally appeared Teresa Eldredge a widow to me known to be the individual described in and who executed the accompanying dedication, and acknowledged to me that she signed and sealed the same as her free and voluntary act and deed for the uses and purposes therein mentioned.

Witness my hand and official seal the day and year in this certificate first above written.

R. L. Allen
Notary Public