100-91

137391

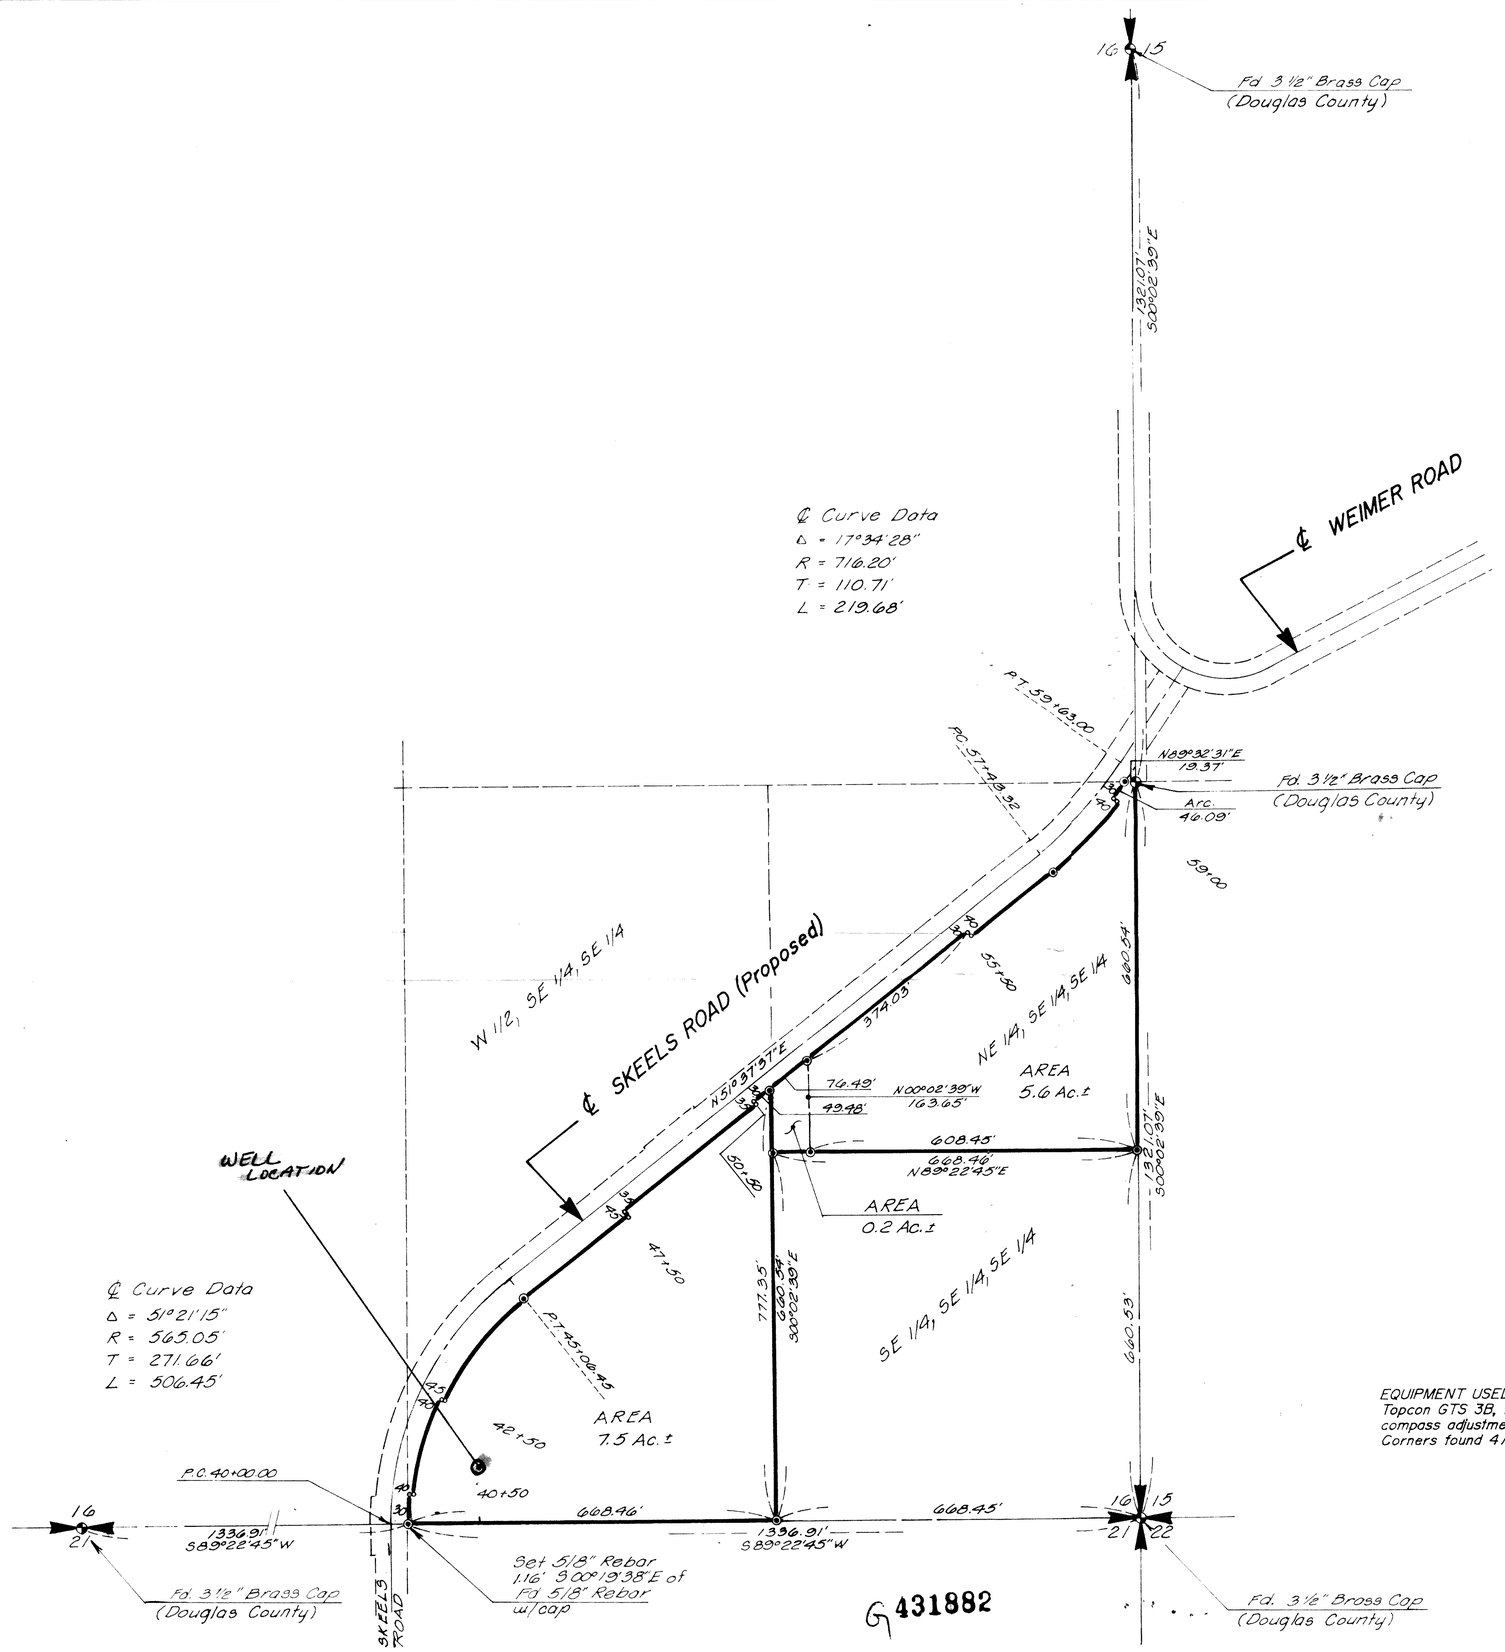


EQUIPMENT USED:
Topcon GTS 3B, field trav., compass adjustment.
Corners found 4/9/91

## LEGAL DESCRIPTION:

All that portion of the W 1/2 of the S.E. 1/4 of the S.E. 1/4 ~~[illegible]~~ Section 16, Twp. 26 N., Rng. 21 E.W.M., Douglas County, Washington lying Southeasterly of the proposed Skeels Road

OWNER:
PATRICK L. KNOWLES
SUSAN K. KNOWLES
P.O. BOX 76
ORONDO, WA 98843

**AUDITOR'S CERTIFICATE** 267723
Filed for record this 7 day of MAY 19,91
at 9:10 A.M. in book 26/21 page 045 of Surveys
at the request of HORTON DENNIS

DEPUTY — LAURIE EVENHUS, COUNTY AUDITOR

**SCALE:** 1" = 200' (0 — 200 — 400)

**LEGEND**
- = Found as noted
- = Set 5/8"x 2' rebar w/cap L.S. #10819

# CHELAN COUNTY P.U.D.

Portion of the S.E. 1/4 of the S.E. 1/4
Section 16, Twp. 26 N., Rng. 21 E.W.M.
Douglas County, Washington

APRIL 16, 991

**Horton Dennis & Associates, Inc.**
SURVEYORS & ENGINEERS
1139 N. Princeton, Suite 3
Wenatchee, WA 98801
509-663-0548

JOB No. 1103.91

**SURVEYOR'S CERTIFICATE**
This map correctly represents a survey made by me or under my direction in conformance with the requirements of the Survey Recording Act at the request of _____ in _____

Signed and Sealed _____ 5-3-91
Registration No. 10819

S

B-2953 16-001