AUDITOR'S CERTIFICATE

FILED FOR RECORD THIS 19th DAY OF August 1998
AT 2:02 M. IN BOOK 82 OF surveys
AT PAGE 68 AT THE REQUEST OF
DONALD GIEBER
COUNTY AUDITOR
DEPUTY

AUDITOR'S NUMBER

4258276
BK 82 pg 68

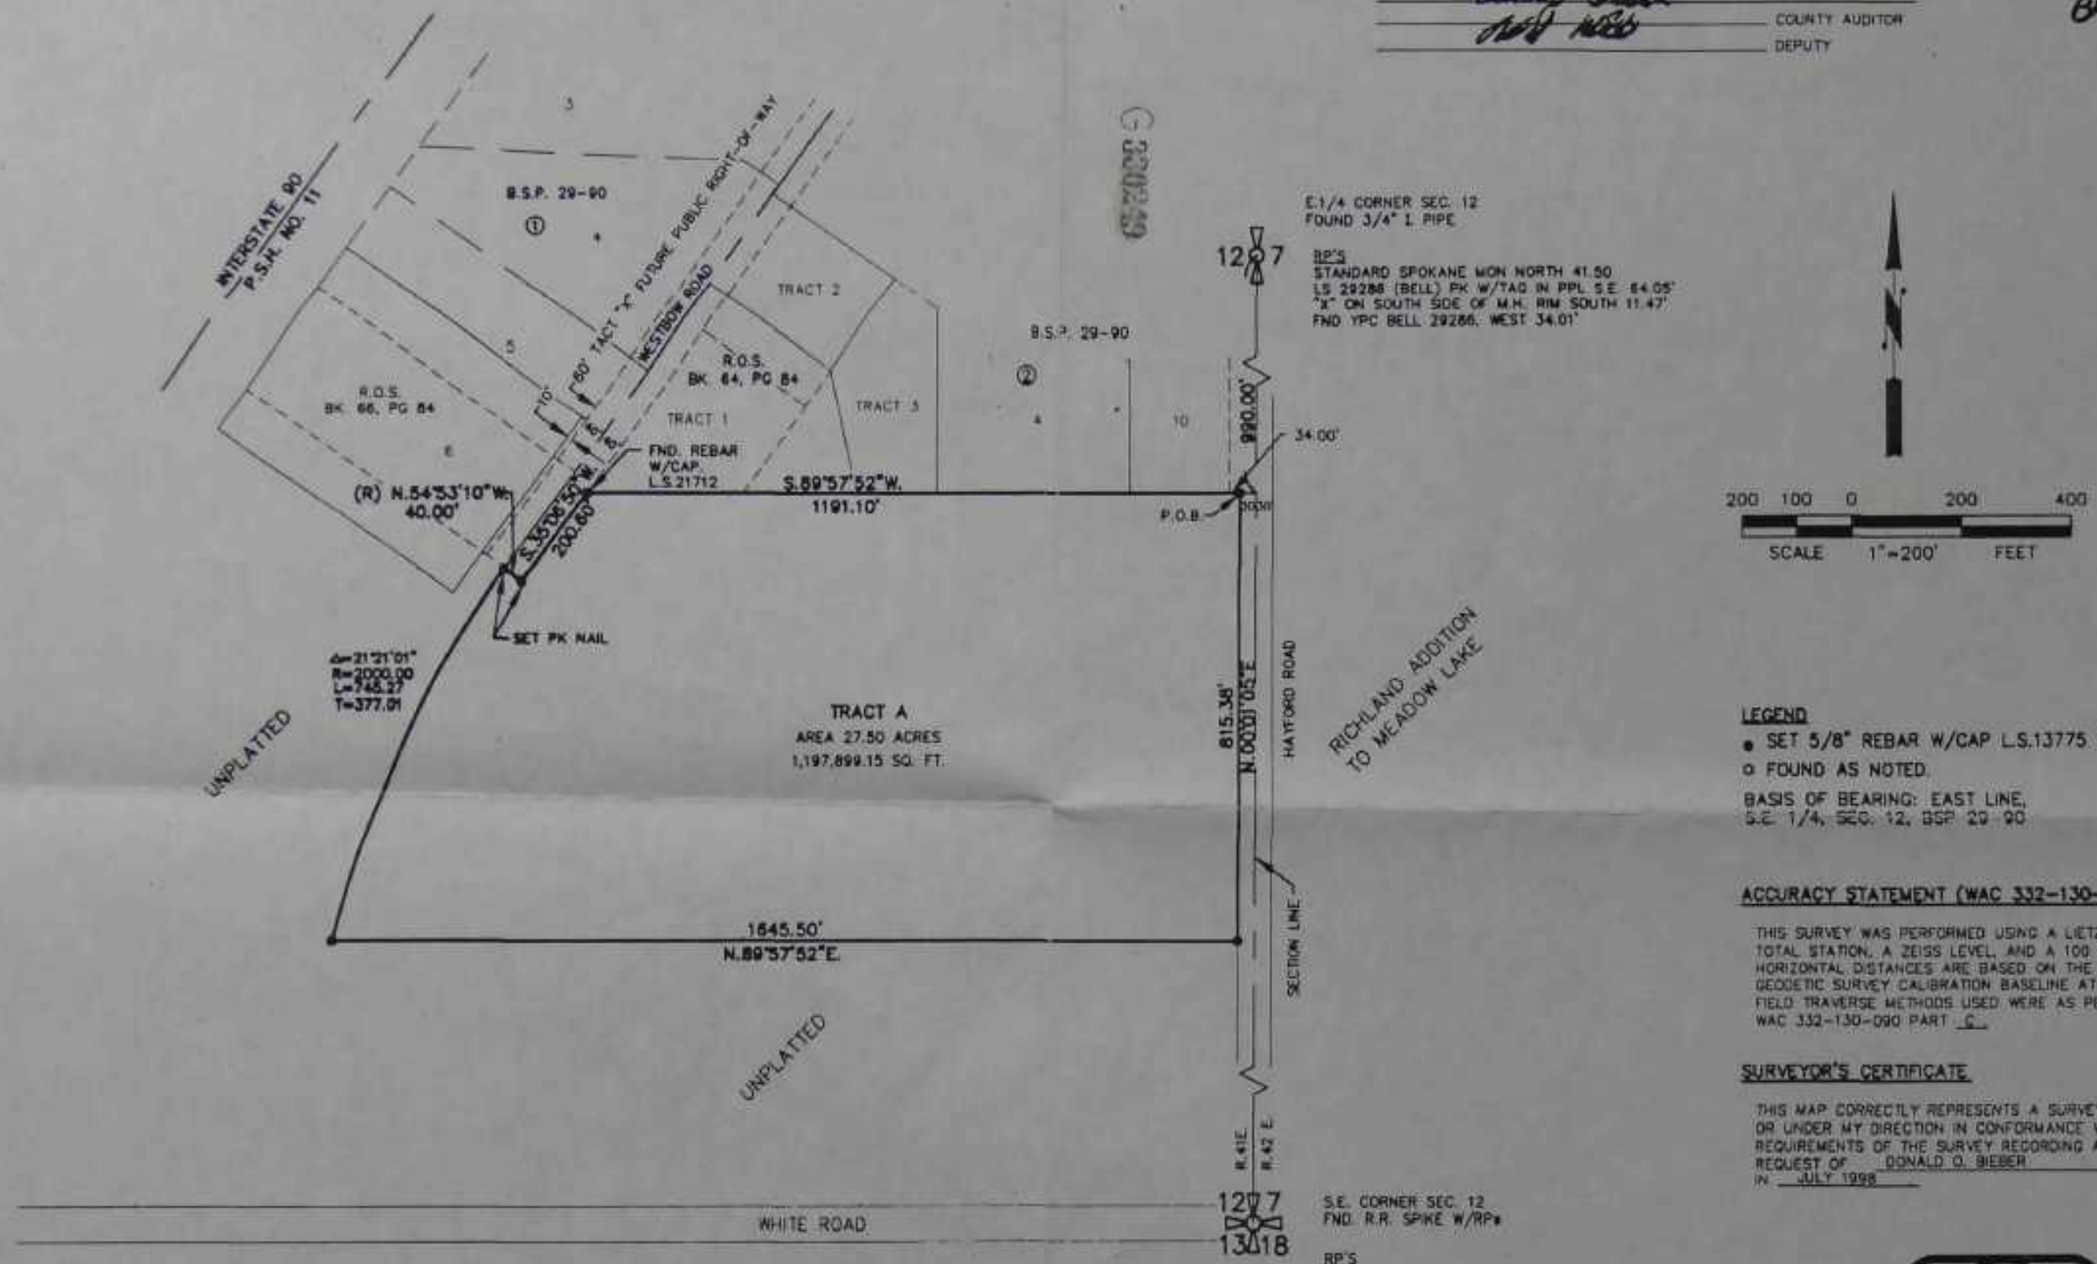

LEGEND

- ● SET 5/8" REBAR W/CAP L.S.13775 OR AS NOTED
- ○ FOUND AS NOTED.

BASIS OF BEARING: EAST LINE, S.E. 1/4, SEC. 12, BSP 29-90

ACCURACY STATEMENT (WAC 332-130-100)

THIS SURVEY WAS PERFORMED USING A LIETZ SET-4 TOTAL STATION, A ZEISS LEVEL, AND A 100 FOOT CHAIN. HORIZONTAL DISTANCES ARE BASED ON THE NATIONAL GEODETIC SURVEY CALIBRATION BASELINE AT FELTS FIELD. FIELD TRAVERSE METHODS USED WERE AS PER WAC 332-130-090 PART C.

SURVEYOR'S CERTIFICATE

THIS MAP CORRECTLY REPRESENTS A SURVEY MADE BY ME OR UNDER MY DIRECTION IN CONFORMANCE WITH THE REQUIREMENTS OF THE SURVEY RECORDING ACT AT THE REQUEST OF DONALD O. BIEBER IN JULY 1998

LAWRENCE L. LETHINEN — STATE OF WASHINGTON — 13775 — REGISTERED PROFESSIONAL LAND SURVEYOR — EXPIRES 10-03-99

8/17/98

TRACT A

That portion of the S.E 1/4 of Section 12, T.24N., R.41E., W.M., Spokane County, Washington, described as follows:

Beginning at the Southeast corner of (B.S.P.) Binding Site Plan No. 29-90 as recorded in Binding Site Plan Book 1, Page 47, Spokane County, Washington, being on the West right of way line of Hayford Road; thence S.89°57'52"W., along the South line of said B.S.P., 1191.10 feet to an angle point in said South line; thence S.35°06'50"W., along said South line, 200.60 feet to an angle point in said South line; thence N.54°53'10"W., along said South line, 40.00 feet to a point on a curve to the left the radius of which bears S.54°53'10"E., a distance of 2000.00 feet; thence along said curve to the left through a central angle of 21°21'01", an arc distance of 745.27 feet; thence N.89°57'52"E., 1646.50 feet, to the West right of way line of Hayford Road; thence N.00°01'05"E., along said West right of way line, 815.38 feet to the Point of Beginning.

Area = 27.50 Acres

INDEX: S.E. 1/4 OF SECTION 12, T.24N., R.41E., W.M.
SPOKANE COUNTY, WASHINGTON

Taylor Engineering, Inc.
Civil Design and Land Planning
W. 106 Mission Ave., Suite 300
Spokane, Washington, 99201
PHONE (509) 326-5171 FAX (509) 326-5254

SURVEY FOR: B.F. GOODRICH AEROSPACE

CAD FILE 98032ROS

82

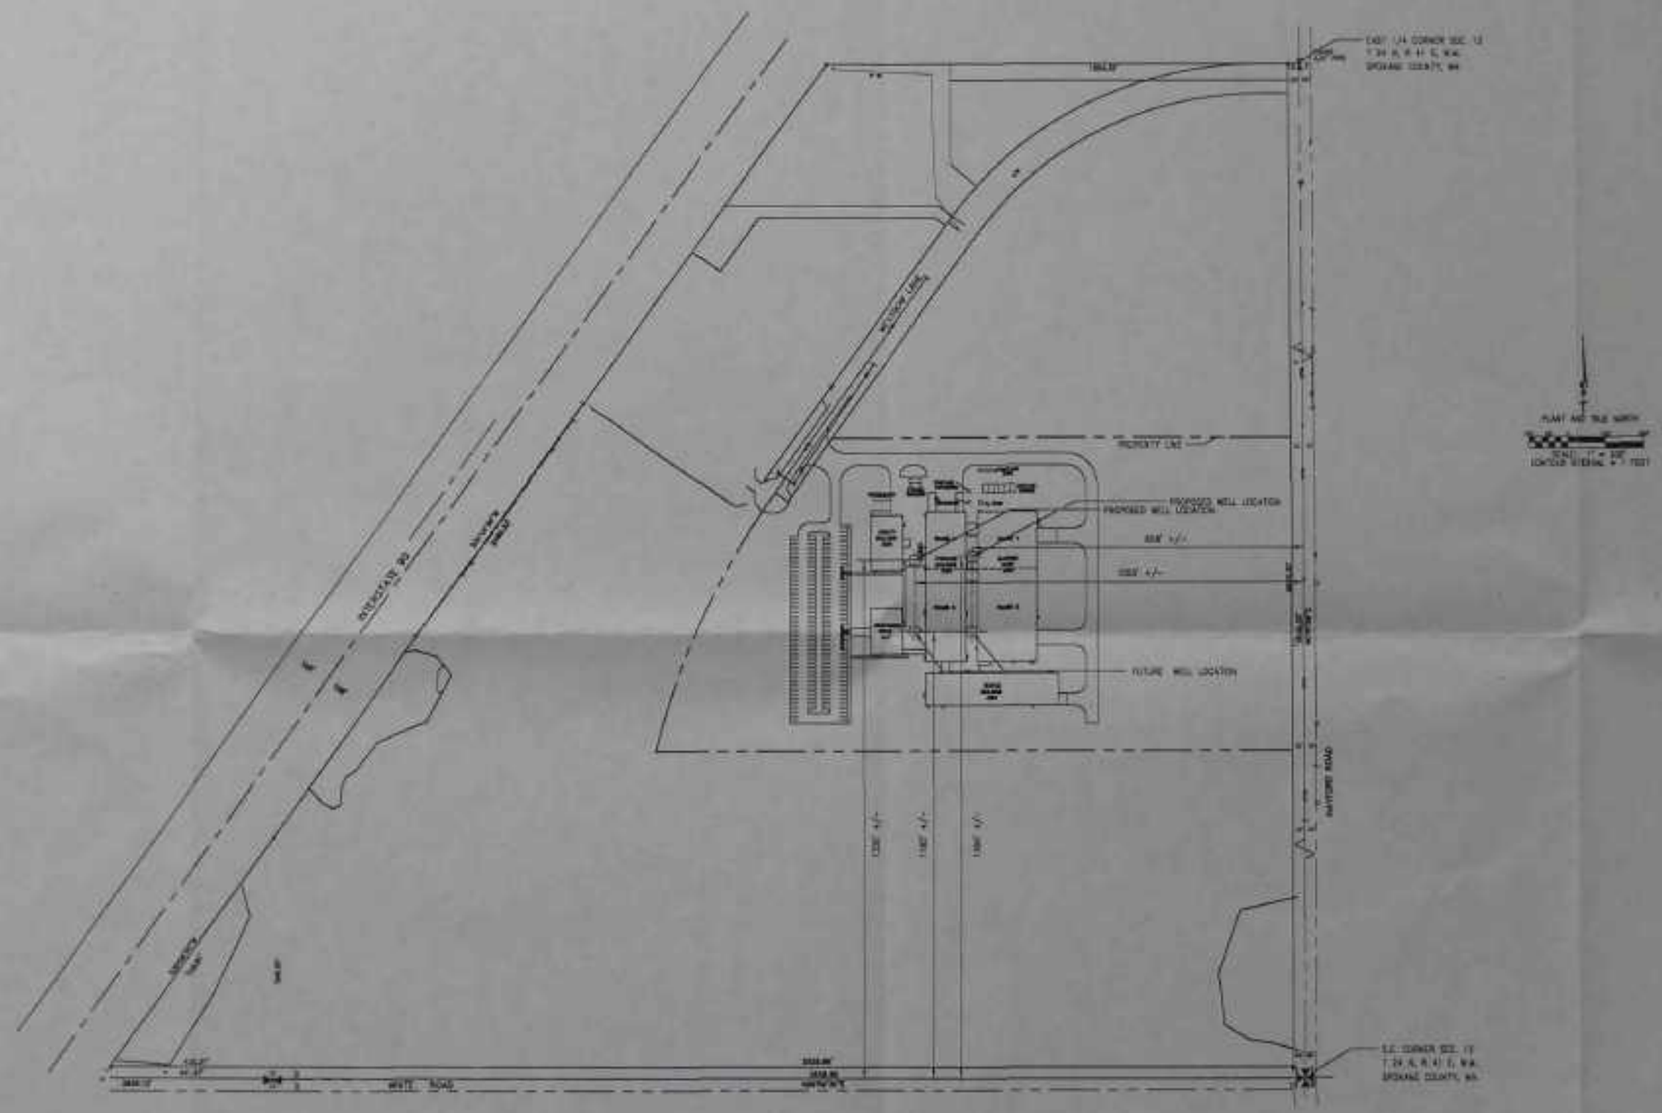

G 330249

NOTES:
1. WELL LOCATED IN THE SE 1/4 OF THE SE 1/4 OF SECTION 12.
2. NO KNOWN SURFACE WATER WITHIN ONE MILE OF SITE.
3. [illegible]

IT GROUP PROJECT NO. [illegible]	MERRICK Engineers & Architects	BFGoodrich Aerospace Spokane Carbon Brake Facility Spokane, Washington	BFGoodrich Aerospace Carbon Products Division
	MERRICK / CLIENT	MERRICK PROJECT NO. 30013245	PROJECT MAP WATER USE APPLICATION
	C010A.DWG	SCALE 1"=200'	REVISION 0 · 3245-C-010A