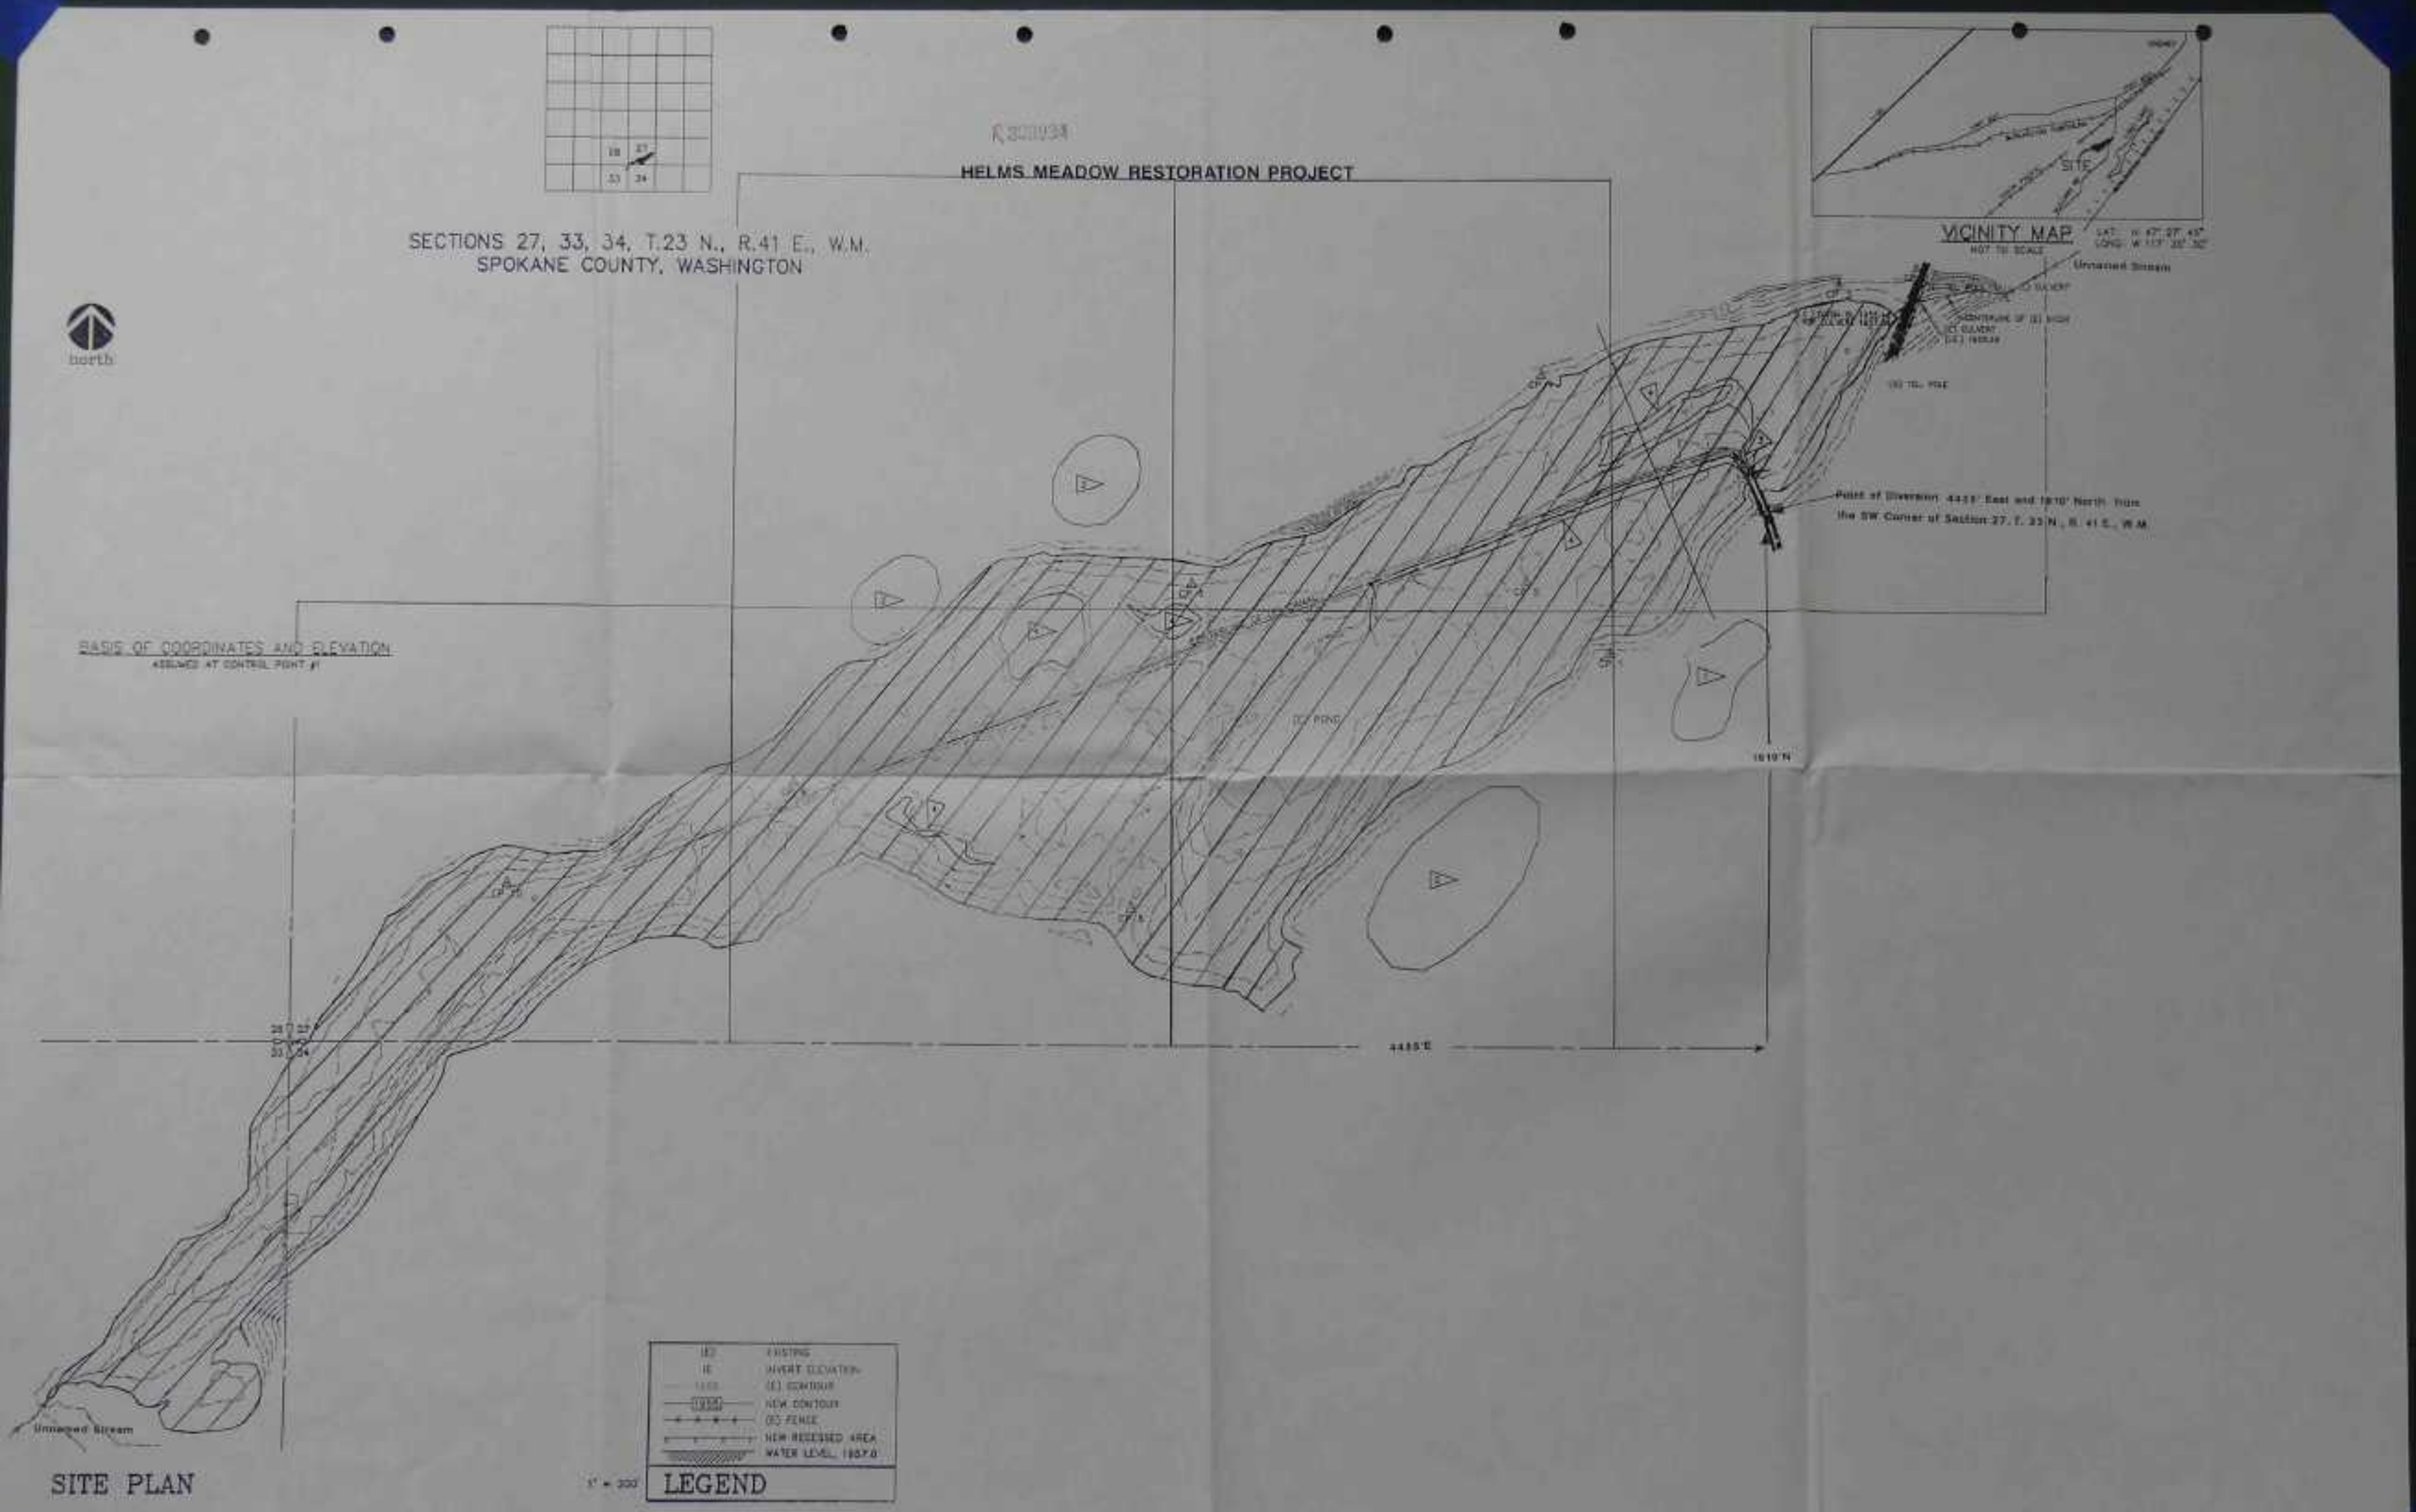
HELMS MEADOW RESTORATION PROJECT
SECTIONS 27, 33, 34, T.23 N., R.41 E., W.M.
SPOKANE COUNTY, WASHINGTON
north
VICINITY MAP
NOT TO SCALE
SITE
Unnamed Stream
Point of Diversion 4415' East and 1810' North from the SW Corner of Section 27, T. 23 N., R. 41 E., W.M.
BASIS OF COORDINATES AND ELEVATION
ASSUMED AT CONTROL POINT #1
(E) POND
1810'N
4415'E
Unnamed Stream
(E) EXISTING
IE INVERT ELEVATION
(E) CONTOUR
NEW CONTOUR
(E) FENCE
NEW RECESSED AREA
WATER LEVEL, 1957.0
LEGEND
1" = 200'

SITE PLAN