Thurston Co. Wash. Scale 1" = 400' · Scale on original 1" = 200' June 1921 B.E. Corlett. Eng.

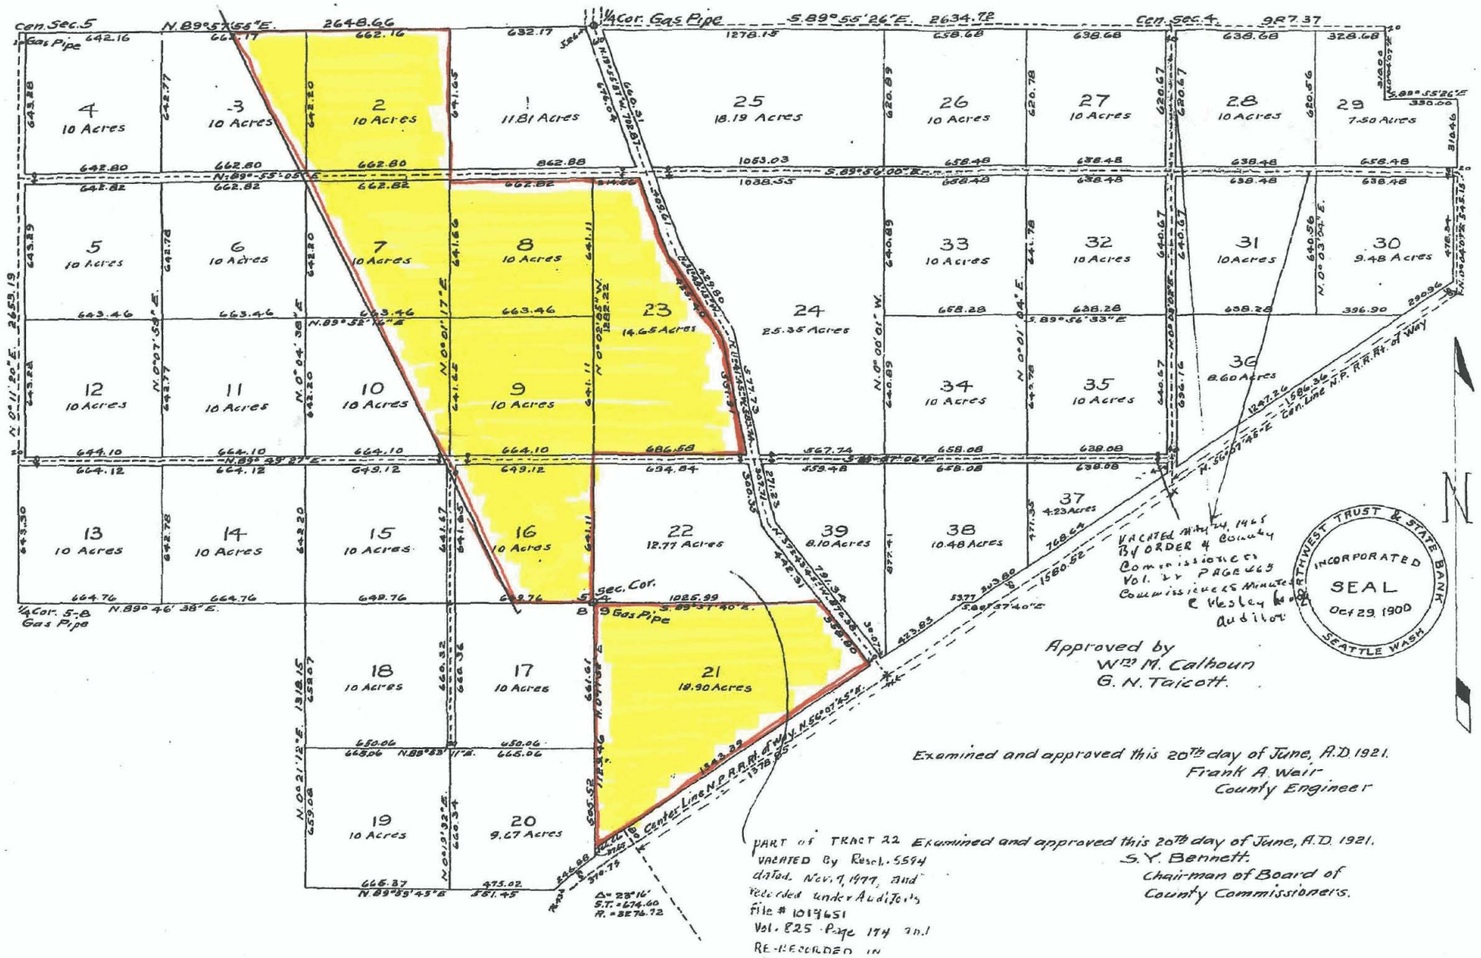

DESCRIPTION

This plat of "Chambers Homestead Tracts," embraces all of, the S.E.¼ Sec. 5; all of the W½ SW¼ Sec. 4; all of Lot 2, Sec. 4 and all of that part of NE¼ NE¼ Sec. 8; the N.W.¼ NW.¼ Sec. 9; and Lot 3 Sec. 9, and Lots 1 and 3 in Sec. 4; and the John Chambers Donation Claim No. 37, which lies north and west of the N.P. R.R. right of way (excepting 2½ acres, 330 ft square in the N.E. corner of Lot 1 in Sec. 4) all in T. 17 N., R. 1 W. - W.M.

DEDICATION

Know all men by these presents that "Northwest Trust and State Bank," a corporation, as Trustee under the laws of the State of Washington, owner in fee of the tract of land herein described, have caused the same to be platted as "Chambers Homestead Tracts," and hereby dedicate to the use of the public forever all the roads and streets shown thereon

In witness whereof said "Northwest Trust and State Bank," has caused its corporate name to be hereunto subscribed by its proper officers and its corporate seal to be hereunto affixed this 8th day of June, A.D. 1921.

Northwest Trust and State Bank as Trustee.
By E. Shorrock President

In the presence of Alexander Myers Secretary.
B.E. Corlett

ACKNOWLEDGMENT

State of Washington } S.S.
County of King

This is to certify that on this 8th day of June, A.D. 1921, before me personally appeared E. Shorrock and Alexander Myers to me known to be the president and secretary of "Northwest Trust and State Bank" the corporation that executed the within and foregoing Instrument who acknowledged said Instrument to be the free and voluntary act and deed of said corporation as Trustee for the uses and purposes therein mentioned, and on oath stated that they were authorized to execute said Instrument and that the seal affixed is the corporate seal of said corporation.

In witness whereof I have hereunto subscribed my name and affixed my notarial seal the day and year in this certificate first above written.

B.E. Corlett.
Notary Public for the State of Washington Residing at Seattle.

B.E. CORLETT COMMISSION EXPIRES AUG 20, 1924 NOTARY PUBLIC STATE OF WASHINGTON

Approved by
Wm. M. Calhoun
G. N. Taicott.

Examined and approved this 20th day of June, A.D. 1921.
Frank A. Weir
County Engineer

Examined and approved this 20th day of June, A.D. 1921.
S. Y. Bennett
Chairman of Board of County Commissioners.

PART of TRACT 22 VACATED By Resol. 5594 dated Nov. 9, 1977, and recorded under Auditor's File # 1019651 Vol. 825 Page 174 and RE-RECORDED in Vol. 832 Page 151

This is to certify that all taxes up to and including the year 1921, have been paid according to the records of my office Dated June 20th A.D. 1921.
W. C. Salter
County Treasurer

No. 110399.
Filed for record at the request of B.E. Corlett, June 20th A.D. 1921, at 56 minutes past 11 o'clock and recorded in Volume 9 of Plats, page 8, Records of Thurston County
H. L. Lewis, County Auditor
By Mary A. Bryan
Dep.

Note.
Acreage on this plat is computed to include the street areas.
B. E. Corlett
Eng.