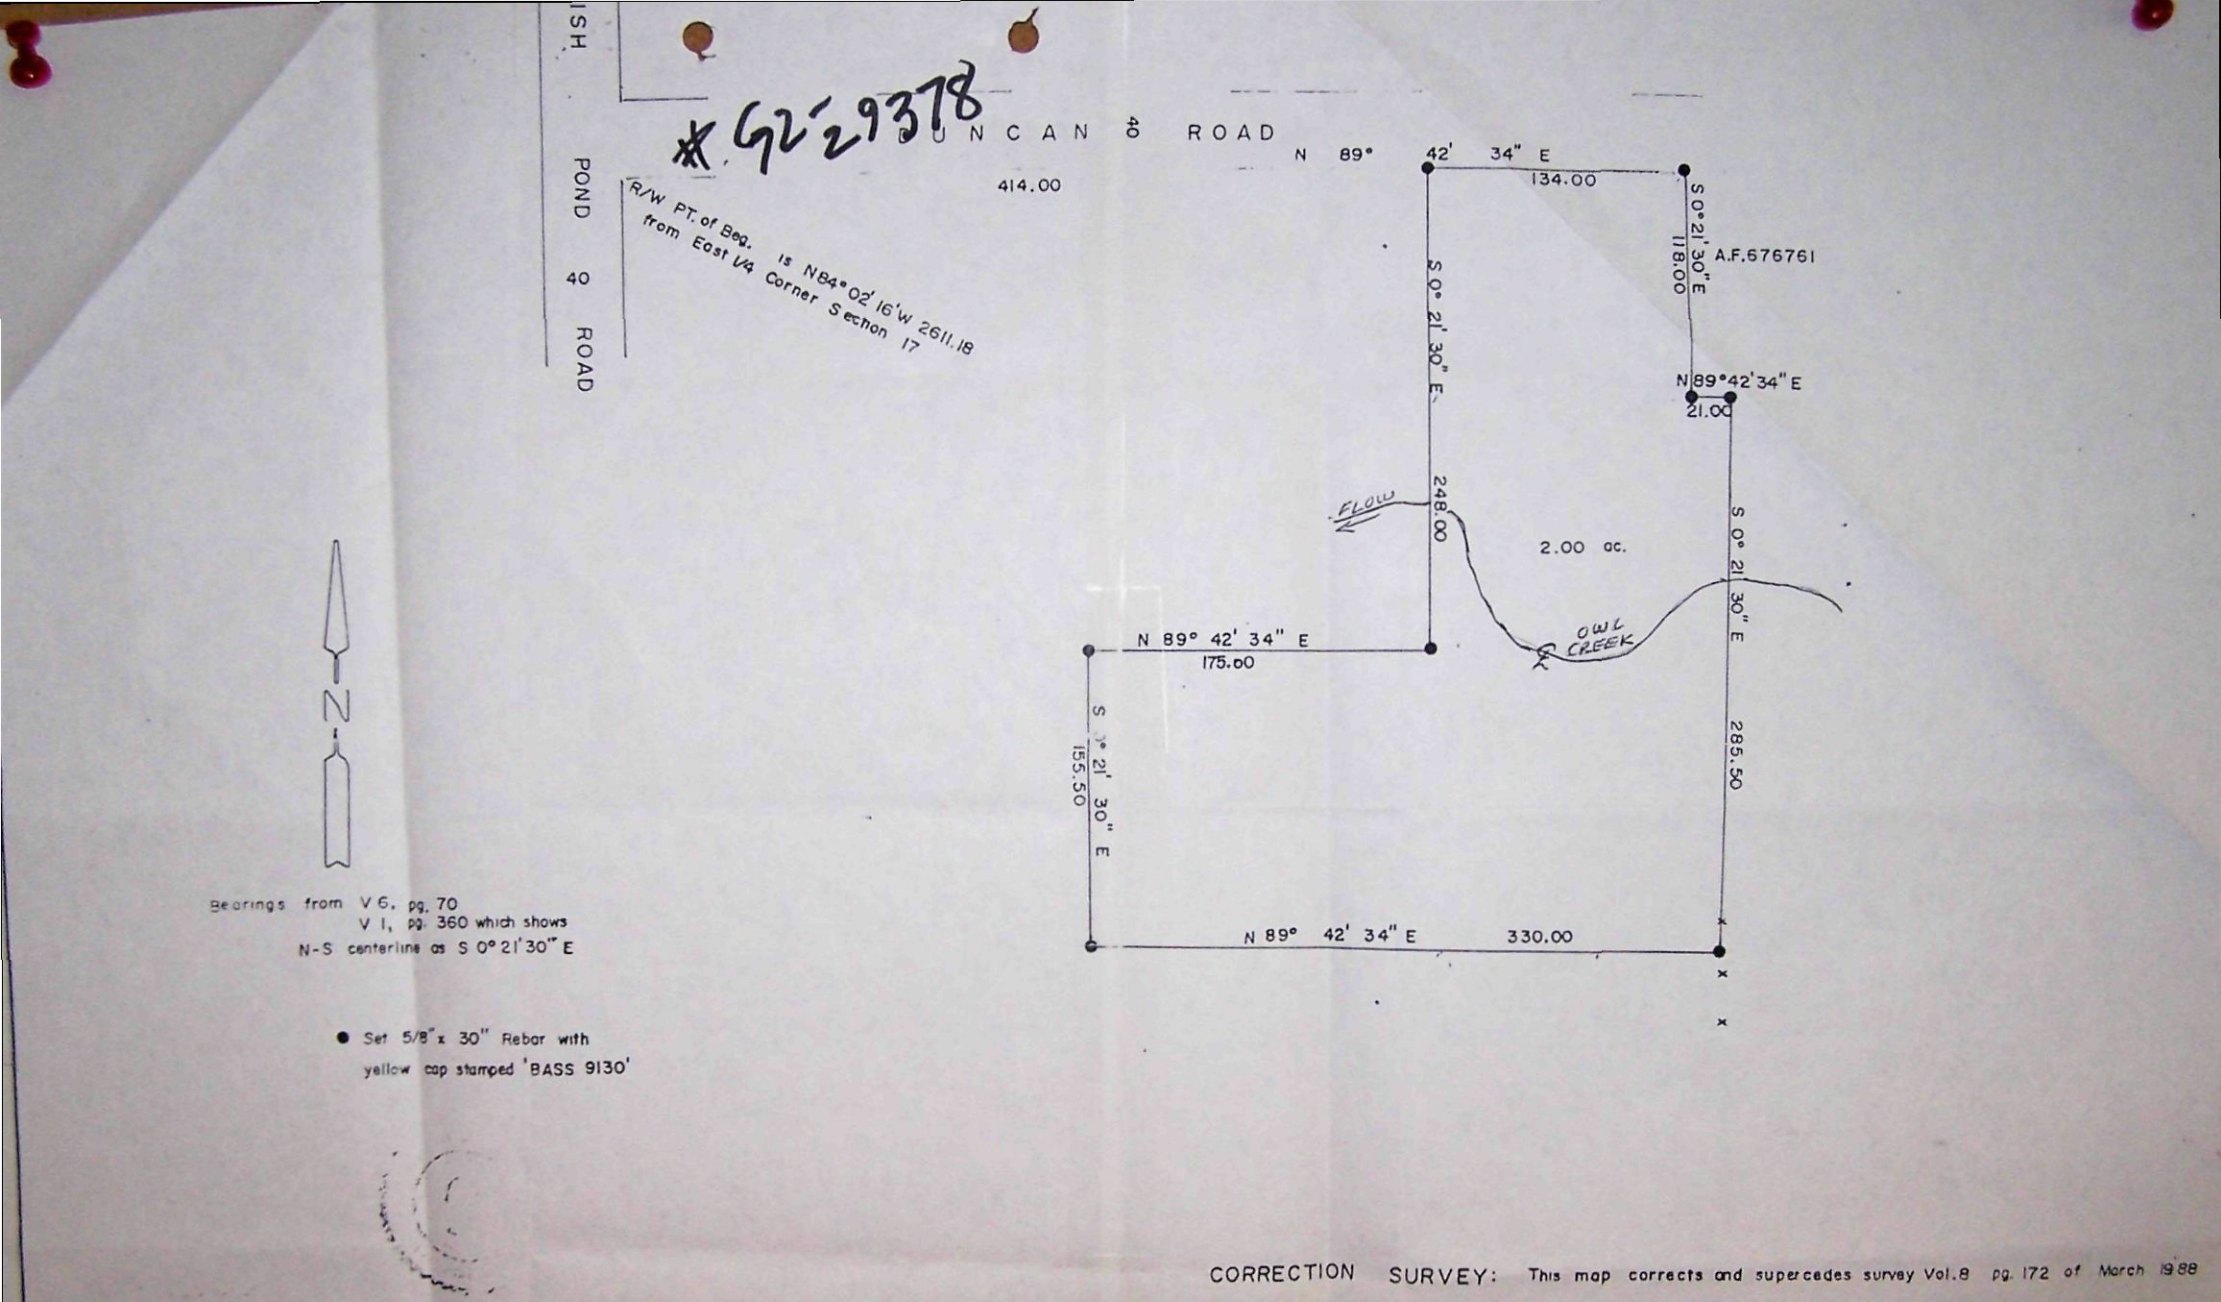

Bearings from V 6, pg. 70
V 1, pg. 360 which shows
N-S centerline as S 0° 21' 30" E

● Set 5/8" x 30" Rebar with yellow cap stamped 'BASS 9130'

CORRECTION SURVEY: This map corrects and supercedes survey Vol.8 pg. 172 of March 1988

AUDITOR'S CERTIFICATE

Filed for record this 5 day of Oct 1988 at M in book 9 of at page 39 at the request of R. Bass

County Auditor

SURVEYOR'S CERTIFICATE

This map correctly represents a survey made by me or under my direction in conformance with the requirements of the Survey Recording Act at the request of P. Parker in May 1987

Russell B. Bass

Certificate No. 9130

PAUL PARKER

E 1/2 SECTION 17

T 7 N R 1 W WM.

COWLITZ COUNTY, WN.

DWN BY Rbb	DATE Oct. 5, 1988
CHKD BY	SCALE 1" = 60'